



Doddridge County, WV Floodplain Management

This permit gives approval for the development/project listed that impacts the FEMA-designated floodplain and/or floodway of Doddridge County, WV, pursuant to the rules and regulations established by all applicable Federal, State and local laws and ordinances, including the Doddridge County Floodplain Ordinance. ***This permit must be posted at the site of work as to be clearly visible and must remain posted during entirety of development.***

Permit #: 24-654

Date Approved: June 10, 2024

Expires: June 10, 2025

Issued to: EQM Gathering OPCO, LLC

POC: Shyama Santiapillai

Company Address: 2200 Energy Drive Canonsburg, PA 15317

Project Address: 69 Cline Stansberry Field Drive West Union, WV 26456

Firm: 54017C0115C

Lat/Long: See Attached

Purpose of development: MOSAD004 Pipeline

Issued by: George C. Eidel, Doddridge County FPM (or designee)

Date: June 10, 2024

For additional information regarding this permit, please contact
Doddridge County Floodplain Manager at 304.873.1343, or via email at
doddridgecountyfpm@gmail.com
101 Church Street Suite 102; West Union, WV 26456

Doddridge County Office of
Emergency Management/Floodplain Management
105 Court Street, Suite 3
304-873-1343
doddridgecountyfpm@gmail.com



Permit: #24-654

Date Approved: June 10, 2024

Expires: June 10, 2025

Issued to: EQM Gathering OPCO, LLC

POC: Shyama Santiapillai

Company Address: 2200 Energy Drive Canonsburg, PA 15317

Project Address: Multiple Locations

Purpose of Development: MOSAD004 Pipeline

Lat/Long:

Firm:

39.268918N, -80.801874W

54017C0120C

39.285297N, -80.812670W

54017C0115C

39.289144N, -80.814165W

54017C0115C

39.294426N, -80.819934W

54017C0115C

39.261513N, -80.808979W

54017C0120C

39.295004N, -80.817577W

54017C0115C

Issued by: George C. Eidel, CFM, OEM Director/Doddridge County FPM (or designee)

Date: June 10, 2024

THE GATEWAY ENGINEERS, INC.

100 MCMORRIS ROAD
PITTSBURGH, PA 15205
(855) 634-9284

One Thousand Five Hundred and no/100

PAY
TO THE
ORDER
OF

DODDRIDGE COUNTY COMMISSION
99 COURT STREET
SUITE 128
WEST UNION WV 26456

PNC Bank, N.A.
Pittsburgh, PA

8-9/430

DATE

05/06/24

155841

AMOUNT

\$1,500.00



AUTHORIZED SIGNATURE

155841

Security features. Details on back.

⑈ 155841 ⑈ ⑆ 0430080961 ⑆ 4026945297 ⑈


24-654



Doddridge County Floodplain Permits

(Week of April 29, 2024)

Please take notice that on the (8th) of (May), 2024, (EQM Gathering) filed an application for a Floodplain Permit (#24-654) to develop land located at or about (Punkin Center Road to Central Station Road at Sam Cavins Road); Coordinates: 6 Crossings in the floodplain, see attached sheet. The Application is on file with the Floodplain Manager of the County and may be inspected or copied during regular business hours in accordance with WV Code Chapter 29B Freedom of Information, Article 1 Public Records and county policy and procedures. Any interested persons who desire to comment shall present the same in writing by (June 10, 2024) (20 calendar days after the announcement at the regularly scheduled Doddridge County Commission Meeting) delivered to the Floodplain Manager of the County at 101 Church Street, Suite #102, West Union, WV 26456. **This project is for a new pipeline**

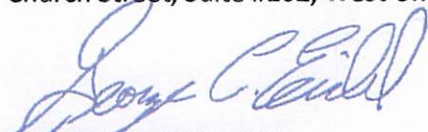
GEORGE C. EIDEL, CFM

Doddridge County Floodplain Manager

7022 1670 0003 1400 9134

7022 1670 0003 1400 9158

7022 1670 0003 1400 9141

FLOODPLAIN PERMIT #24-654

EQM Gathering, MOSAD004 Pipeline, Punkin Center Rd. to Central Station Rd. at Sam Cavins Rd. See attached crossings

TASK	COMPLETE (DATE)	NOTES
<i>CHECK RECEIVED</i>	5/8/2024	
<i>US ARMY CORP. ENGINEERS (USACE)</i>		
<i>US FISH & WILDLIFE SERVICES (USFWS)</i>		
<i>WV DEPT. NATURAL RESOURCES (WVDNR)</i>		
<i>WV DEPT. ENVIROMENTAL PROTECTION (WVDEP)</i>		
<i>STATE HISTORIC & PRESERVATION OFFICE (SHPO)</i>		
<i>OFFICE of LAND & STREAM (OLS)</i>		
<i>WVDOH</i>		
<i>Elevation Certificate</i>		
<i>DATE OF COMMISSION READING</i>	5/21/2024	
<i>DATE AVAILABLE TO BE GRANTED</i>	6/10/2024	
<i>PERMIT GRANTED</i>		
<i>COMPLETE</i>		

7022 1670 0003 1400 9127

7022 1670 0003 1400 9035

7022 1670 0003 1400 9042

7022 1670 0003 1400 9059

7022 1670 0003 1400 9066

7022 1670 0003 1400 9073

7022 1670 0003 1400 9080

Michael R., Todd E. & Robin A. Valentine
c/o Clinton E. Boring, Sheriff
P.O. Box 89

West Union, WV 26456
Hand Delivered to M. Cass 5/10/24 by AJS

7022 1670 0003 1400 9097

7022 1670 0003 1400 9103

7022 1670 0003 1400 9110

LETTER OF TRANSMITTAL

May 7, 2024
C-18422-0169

Doddridge County
99 Court Street, Suite 128
West Union, WV 26456

ATTN: Floodplain Manager

RE: MOSAD004 Pipeline
Doddridge County, West Virginia
Floodplain Application Permit Fee

Enclosed you will find the following items we are sending via FedEx.

COPIES	DESCRIPTION
1	<i>Check No. 155841 in the amount of \$1,500.00 for review fee</i>
1	<i>Doddridge County WV Floodplain Development Permit Application</i>

To Whom It May Concern:

Please find included the Floodplain Development Permit Application and associated review fee for the MOSAD004 Pipeline. Please review and if you have any questions or comments, please do not hesitate to contact me.

Sincerely,
THE GATEWAY ENGINEERS, INC.



Baylee K. Schwab, E.I.T

G:\Projects\18000\18422 EQT\0169 MOSAD004 Pipeline\Docs\Engineering\Floodplain Application\2024-05-07 Letter of Transmittal.docx



A FULL-SERVICE CIVIL ENGINEERING FIRM

WWW.GATEWAYENGINEERS.COM | PITTSBURGH & BUTLER, PA | 412-924-9284

C-18422-0169

May 2024

MOSAD004 Pipeline

Doddridge County, West Virginia

PREPARED FOR

EQM Gathering OPCO, LLC.
2200 Energy Drive
Canonsburg, PA 15317

SUBMITTED BY

The Gateway Engineers, Inc.
100 McMorris Road
Pittsburgh, PA 15205
412.921.4030 PHONE
412.921.9960 FAX

www.gatewayengineers.com

REVIEWED BY

Matthew E. Bagaley, P.E.

Doddridge County WV Floodplain Development Permit Application



A FULL-SERVICE CIVIL ENGINEERING FIRM

OUR HERITAGE. YOUR FUTURE.



TABLE OF CONTENTS

	<u>Page No.</u>
Floodplain Development Permit Application	Appendix A
USGS Site Location Map & Overall Site Plan	Appendix B
Development Site/Property Information – Impact 1 (Stream Crossing #2)	Appendix C
Development Site/Property Information – Impact 2 (Stream Crossing #6)	Appendix D
Development Site/Property Information – Impact 3 (Stream Crossing #7)	Appendix E
Development Site/Property Information – Impact 4 (Stream Crossing #8)	Appendix F
Development Site/Property Information – Impact 5 (Stream Crossing #9)	Appendix G
Development Site/Property Information – Impact 6 (Stream Crossing #17)	Appendix H
Unregulated Floodplain Impact Site Maps	Appendix I
Stream Impact Tables	Appendix J

APPENDIX A

FLOODPLAIN DEVELOPMENT PERMIT APPLICATION



Permit# 24-654
Project Name: MosADoo4 Pipeline
Permittees Name: EQM Gathering
Floodplain Office Use Only

MAY 8 '24 PM 1:25

Doddridge County, WV

Floodplain Development Permit Application

This document is to be used for projects that impact/potentially impact the FEMA---designated floodplain and/or floodway of Doddridge County, WV pursuant to the rules and regulations established by all applicable Federal, State and local laws and ordinances, including the Doddridge County Floodplain Ordinance.

SECTION 1: GENERAL PROVISIONS (APPLICANT TO READ AND SIGN)

1. No work may start until a permit is issued.
2. The permit may be revoked if any false statements are made herein.
3. If revoked, all work must cease until permit is re-issued.
4. The permit will expire if no work is commenced within six months of issuance.
5. Applicant is hereby informed that other permits may be required to fulfill local, state, and federal requirements.
6. Applicant hereby gives consent to the Floodplain Administrator/Manager or his/her representative to make inspections to verify compliance.
7. I THE APPLICANT CERTIFY THAT ALL STATEMENTS HEREIN AND IN ATTACHMENTS TO THIS APPLICATION ARE, TO THE BEST OF MY KNOWLEDGE, TRUE AND ACCURATE.

APPLICANT'S SIGNATURE

J. Santia Pillai

DATE 5/1/2024

Doddridge County Commercial/Industrial
Floodplain Development Permit Application

Applicant Information:

Please provide all pertinent data.

Applicant Information		
Responsible Party Name: EQM Gathering OPCO, LLC.		
Mailing Address: 2200 Energy Drive		
City: Canonsburg	State: PA	Zip: 15317
Point of Contact (POC): Shyama Santiapillai		
POC Title: Environmental Coordinator		
POC Primary Phone: 412-627-7770		
POC Primary Email: ssantiapillai@equitransmidstream.com		
FEIN:	Corporate DUNS:	
Website: www.equitransmidstream.com		
Local Mailing Address: 2200 Energy Drive		
City: Canonsburg	State: PA	Zip: 15317
Local Project Manager (PM): Baylee K. Schwab, E.I.T.		
Local PM Primary Phone: 412-921-4030		
Local PM Secondary Phone: 724-591-2289 (Cell)		
Local PM Primary Email: bschwab@gatewayengineers.com		
Person Filing Application: Shyama Santiapillai		
Applicant Title: Environmental Coordinator		
Applicant Primary Phone: 412-627-7770		
Applicant Secondary Phone:		
Applicant Primary Email: ssantiapillai@equitransmidstream.com		

Doddridge County Commercial/Industrial
Floodplain Development Permit Application

Project Narrative:

Describe in detail the proposed development including project name/title, type of development, estimated start and completion timeline, and its potential impact on the floodplain. Use additional copies of this page as needed.

Project Narrative:

The project proposes the installation of approximately 20,800 L.F. of one (1) permanent 20" diameter steel gas line. The proposed gas line will begin at the existing Janus Compressor Station associated with the MOSAD003 pipeline (permit number WVR310646) and terminate at the existing Saturn Compressor Station. The proposed limits of disturbance proposed at this time total 70.3 acres. The project is located in Doddridge County.

Project activities will include vegetative clearing, trench excavation, installation of 20" gas line, backfilling with native soil and rock, and post-construction restoration of disturbed areas. Access to the proposed ROW will be obtained via existing access roads associated with the well pad as well as several proposed temporary access roads. All land associated with the pipeline right of way will be returned to meadow in good condition and original topography upon completion of the pipeline installation. All proposed temporary access roads for the project will be returned to existing condition upon completion of construction.

The project will result in 16 stream crossings (UNTs to Right Fork Arnold Creek, Left Fork Arnold Creek, UNTs to Arnold Creek, Arnold Creek, UNTs to Pritchard Run, Pritchard Run) and 7 wetland crossings for which each crossing will be registered with the U.S. Army Corps of Engineers for a Nationwide Permit 12 and through the West Virginia Office of Lands and Streams for a Stream Activity Permit.

Of these total 23 crossings, there are 6 stream crossings and 3 wetland crossings proposed which are located within the FEMA 100-year Floodplain - Zone A. These stream crossings are detailed in Appendix C through Appendix H of this application. A table listing the impacted streams within the regulated floodplain is located in Appendix J.

Doddridge County Commercial/Industrial
Floodplain Development Permit Application

Proposed Development:

Please check all elements of the proposed project that apply.

DESCRIPTION OF WORK (CHECK ALL APPLICABLE BOXES)

A. STRUCTURAL DEVELOPMENT

<u>ACTIVITY</u>	<u>STRUCTURAL TYPE</u>
☐ New Structure	☐ Residential (1 – 4 Family)
☐ Addition	☐ Residential (more than 4 Family)
☐ Alteration	☐ Non-residential (floodproofing)
☐ Relocation	☐ Combined Use (res. & com.)
☐ Demolition	Replacement
☐ Manufact ured/Mobil Home	

B. OTHER DEVELOPLMENT ACTIVITIES:

☐ Fill	☐ Mining	☐ Drilling	☐ Grading	☒ Pipelining
☐ Excavation (except for STRUCTURAL DEVELOPMENT checked above)				
☐ Watercourse Alteration (including dredging and channel modification)				
☐ Drainage Improvements (including culvert work) Road, Street, or Bridge				
☒ Construction				
☐ Subdivision (including new expansion)				
☐ Individual Water or Sewer System				
☒ Other (please specify)				

Temporary equipment crossings via span mat bridges

Doddridge County Commercial/Industrial
Floodplain Development Permit Application

Contractor Data:

Please provide all pertinent data for contractors and sub---contractors that may be participating in this project. Use additional copies of this page as needed. Designate each page in relation to each property listed above.

Property Designation: 1 of 1

Contractor/Sub-Contractor (C/SC) Information:		
C/SC Company Name: To Be Determined		
C/SC WV License Number:		
C/SC FEIN:	C/SC DUNS:	
Local C/SC Point of Contact (POC):		
Local C/SC POC Title:		
C/SC Mailing Address:		
City:	State:	Zip-Code:
Local C/SC Office Phone:		
Local C/SC POC Phone:		
Local C/SC POC E-Mail:		

Engineer Firm Information:		
Engineer Firm Name: The Gateway Engineers, Inc.		
Engineer WV License Number: 20101		
Engineer Firm FEIN: 25-1006946	Engineer Firm DUNS: 06-684-3053	
Engineer Firm Primary Point of Contact (POC): Matthew E. Bagaley, P.E.		
Engineer Firm Primary POC Title: Project Manager		
Engineer Firm Mailing Address: 100 McMorris Road		
City: Pittsburgh	State: PA	Zip-Code: 15205
Engineer Firm Office Phone: 412-921-4030		
Engineer Firm Primary POC Phone: 412-921-4030 ext. 153		
Engineer Firm Primary POC E-Mail: mbagaley@gatewayengineers.com		

Site Plan

A Site Plan is an accurate and detailed map of the proposed development for this project. It shows the size, shape, location and special features of the project property, and the size and location of any development planned to the property, especially as that development will impact the floodplain and/or floodway. Site plans show what currently exists on the project property, and any changes or improvements you are proposing to make. **A certified and licensed engineering firm should complete site plans.**

A SITE PLAN MUST CONTAIN THE FOLLOWING INFORMATION:

1. Legal description of the parcel, north arrow and scale
2. All property lines and their dimensions
3. Names of adjacent roads, location of driveways
4. Location of sloughs, tributaries, streams, rivers, wetlands, ponds, and lakes, with setbacks indicated, and including FEMA floodplain data based on most updated FIRM.
5. Location, size, shape of all buildings, existing and proposed, with elevation of lowest floor indicated.
6. Location and dimensions of existing or proposed on-site sewage systems.
7. Location of all propane tanks, fuel tanks or other liquid storage tanks whether above ground or below ground level.
8. Location and dimensions of any proposed pipeline placement(s) into floodplain/floodway.
9. Location and dimensions of any roadway development into floodplain/floodway. *(Includes initial development access roads)*
10. Location and dimensions of any bridge and/or culvert development into floodplain/floodway.
11. Location and dimensions of any storage yard or facility into the floodplain/floodway.
12. Location of any existing utilities and/or proposed utility placement and/or displacement.
13. Location, dimensions and depth of any existing or proposed fill on site.
14. A survey showing the **existing ground elevations** of at least location on the building site. **ELEVATION NOTE:** All vertical datum will reference either NGVD 29 or NAVD 88. Assumed datum will not be acceptable unless the property is located in an area where vertical datum has not been published. For those areas where vertical datum has not been established, a site plan with contours, elevations using assumed datum, high water marks and existing water levels of sloughs, rivers, lakes or streams and proposed lowest floor elevation.

Applicant

Please read print name, sign and date below:

- I certify that I am authorized to submit this application for the primary project developer.
- I certify that the information included in this application is to the best of my knowledge true and complete.
- I certify that all required Federal, State, and local permits required by law and/or ordinance for the above described development of this project have will be properly attained, are current and valid, and must be presented prior to a Doddridge County Floodplain Permit being issued.
- I understand that if in the course of the development project additional permits become required that were not needed during the initial proposal, the primary developer must notify the Doddridge County Floodplain Manager within 48 hours of such need, and that a "Stop Work" order may be issued for all project work directly impacting the floodplain or floodway, until such time the required additional permits are acquired.
- I understand that once the floodplain permit is submitted, the application will be entered into official public record at the next regularly scheduled Doddridge County Commission meeting after the date of submittal.
- I understand that from the date of submittal of the fully completed permit application, the Doddridge County Floodplain Manager has ninety (90) days to make a determination to either grant or deny said permit application. During this approval period, the Doddridge County Floodplain Manager may, at his or her discretion, conduct a review and/or additional study of provided documentation by means of an independent engineering firm. All costs associated with said review and/or study must be reimbursed to the County before issuance of approved permit.
- I understand that during the approval period, the Doddridge County Floodplain Manager or designee may at his or her discretion conduct site visits and document conditions of proposed development pursuant to the permit application.
- I understand that once the Floodplain Permit is granted, the permit will be entered into official public record. Appeals to the permit may be made no later than twenty (20) days after said issuance. If a valid appeal is submitted, as determined by the Doddridge County Floodplain Manager, a "Stop Work" order will be issued for all project development directly involving the floodplain or floodway. A public hearing by the Doddridge County Appeals Board will be scheduled no less than ten (10) days after the next regularly scheduled Doddridge County Commission meeting.
- I understand that all decisions of the Doddridge County Appeals Board shall be final.
- **I understand issuance of a Floodplain Permit authorizes me to proceed with construction as proposed.**
- In signing this application, the primary developer hereby grants the Doddridge County Floodplain Manager or designee the right to enter onto the above---described location to inspect the development work proposed, in progress, and/or completed.
- I understand that if I do not follow exactly the site--plan submitted and approved by this permit that a "Stop Work" order may be issued by the Doddridge County Floodplain Manager and that I must stop all construction immediately until discrepancies of actual work vs. proposed work is resolved.

Applicant Signature: _____




Date: 5/1/2024

Applicant Printed Name: Shyama Santiapillai

APPENDIX B


USGS SITE LOCATION MAP & OVERALL SITE PLAN

WV Flood Map

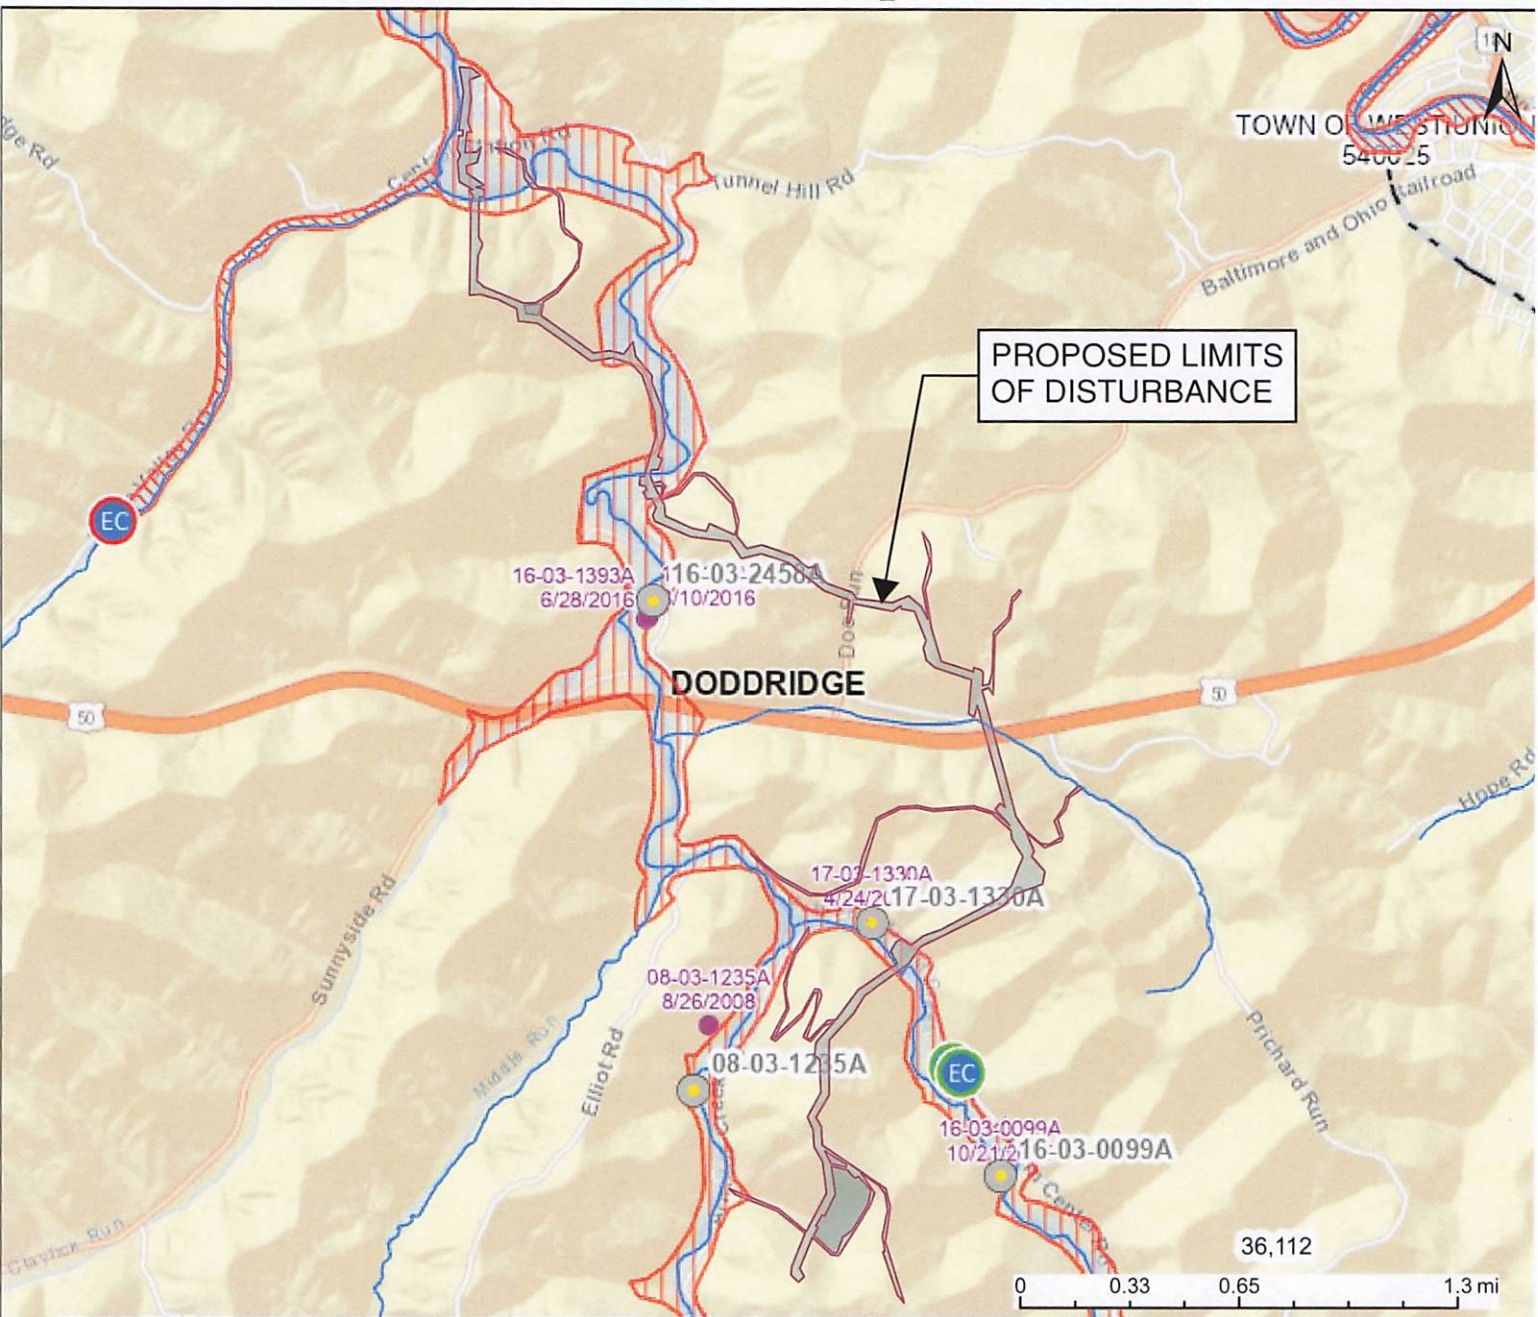

This map is not the official regulatory FIRM or DFIRM. Its purpose is to assist with determining potential flood risk for the selected location.

Zone AE 1-Percent-Annual-Chance Flood Hazard Area With Base Flood Elevation (BFE) Floodway Regulatory Floodway in AE Zone Zone A 1-Percent-Annual-Chance Flood Hazard Area Without BFE (may have Advisory Flood Heights) Advisory 1-Percent-Annual-Chance High Risk Advisory Download the Full Legend for all flood tool symbols https://www.mapwv.gov/flood/map/docs/wv_flood_tool_legend.pdf Disclaimer: The online map is for use in administering the National Flood Insurance Program. It does not necessarily identify all areas subject to flooding, particularly from local drainage sources of small size. Refer to the official Flood Insurance Study (FIS) for detailed flood elevation data in flood profiles and data tables. WV Flood Tool (https://www.mapwv.gov/flood) is supported by FEMA, WV NFIP Office, and WV GIS Technical Center.		Flood Info Location Map created on 4/30/2024	
User Notes		Flood Hazard Area Location is WITHIN the FEMA 100-year floodplain. Advisory Flood Heights available.	
Flood Zone A (Advisory Flood Heights available)		Stream Arnold Creek	
Watershed (HUC8) Little Musringum-Middle Island (5030201)		Flood Height Flood Height 4 About 801.2 ft (Source: AFH) NAVD88	
Water Depth About 7.7 ft (Source: HEC-RAS)		Elevation 799.7 ft (Source: FEMA 2018-20) (NAVD88)	
Community & ID Doddridge County (ID: 540024)		FEMA Map & Date 54017C0115C; Effective Date: 10/4/2011	
Location (lat, long) (39.283706, -80.814012) (WGS84)		Parcel ID 09-01-0010-0004-0000	
E-911 Address multiple addresses			

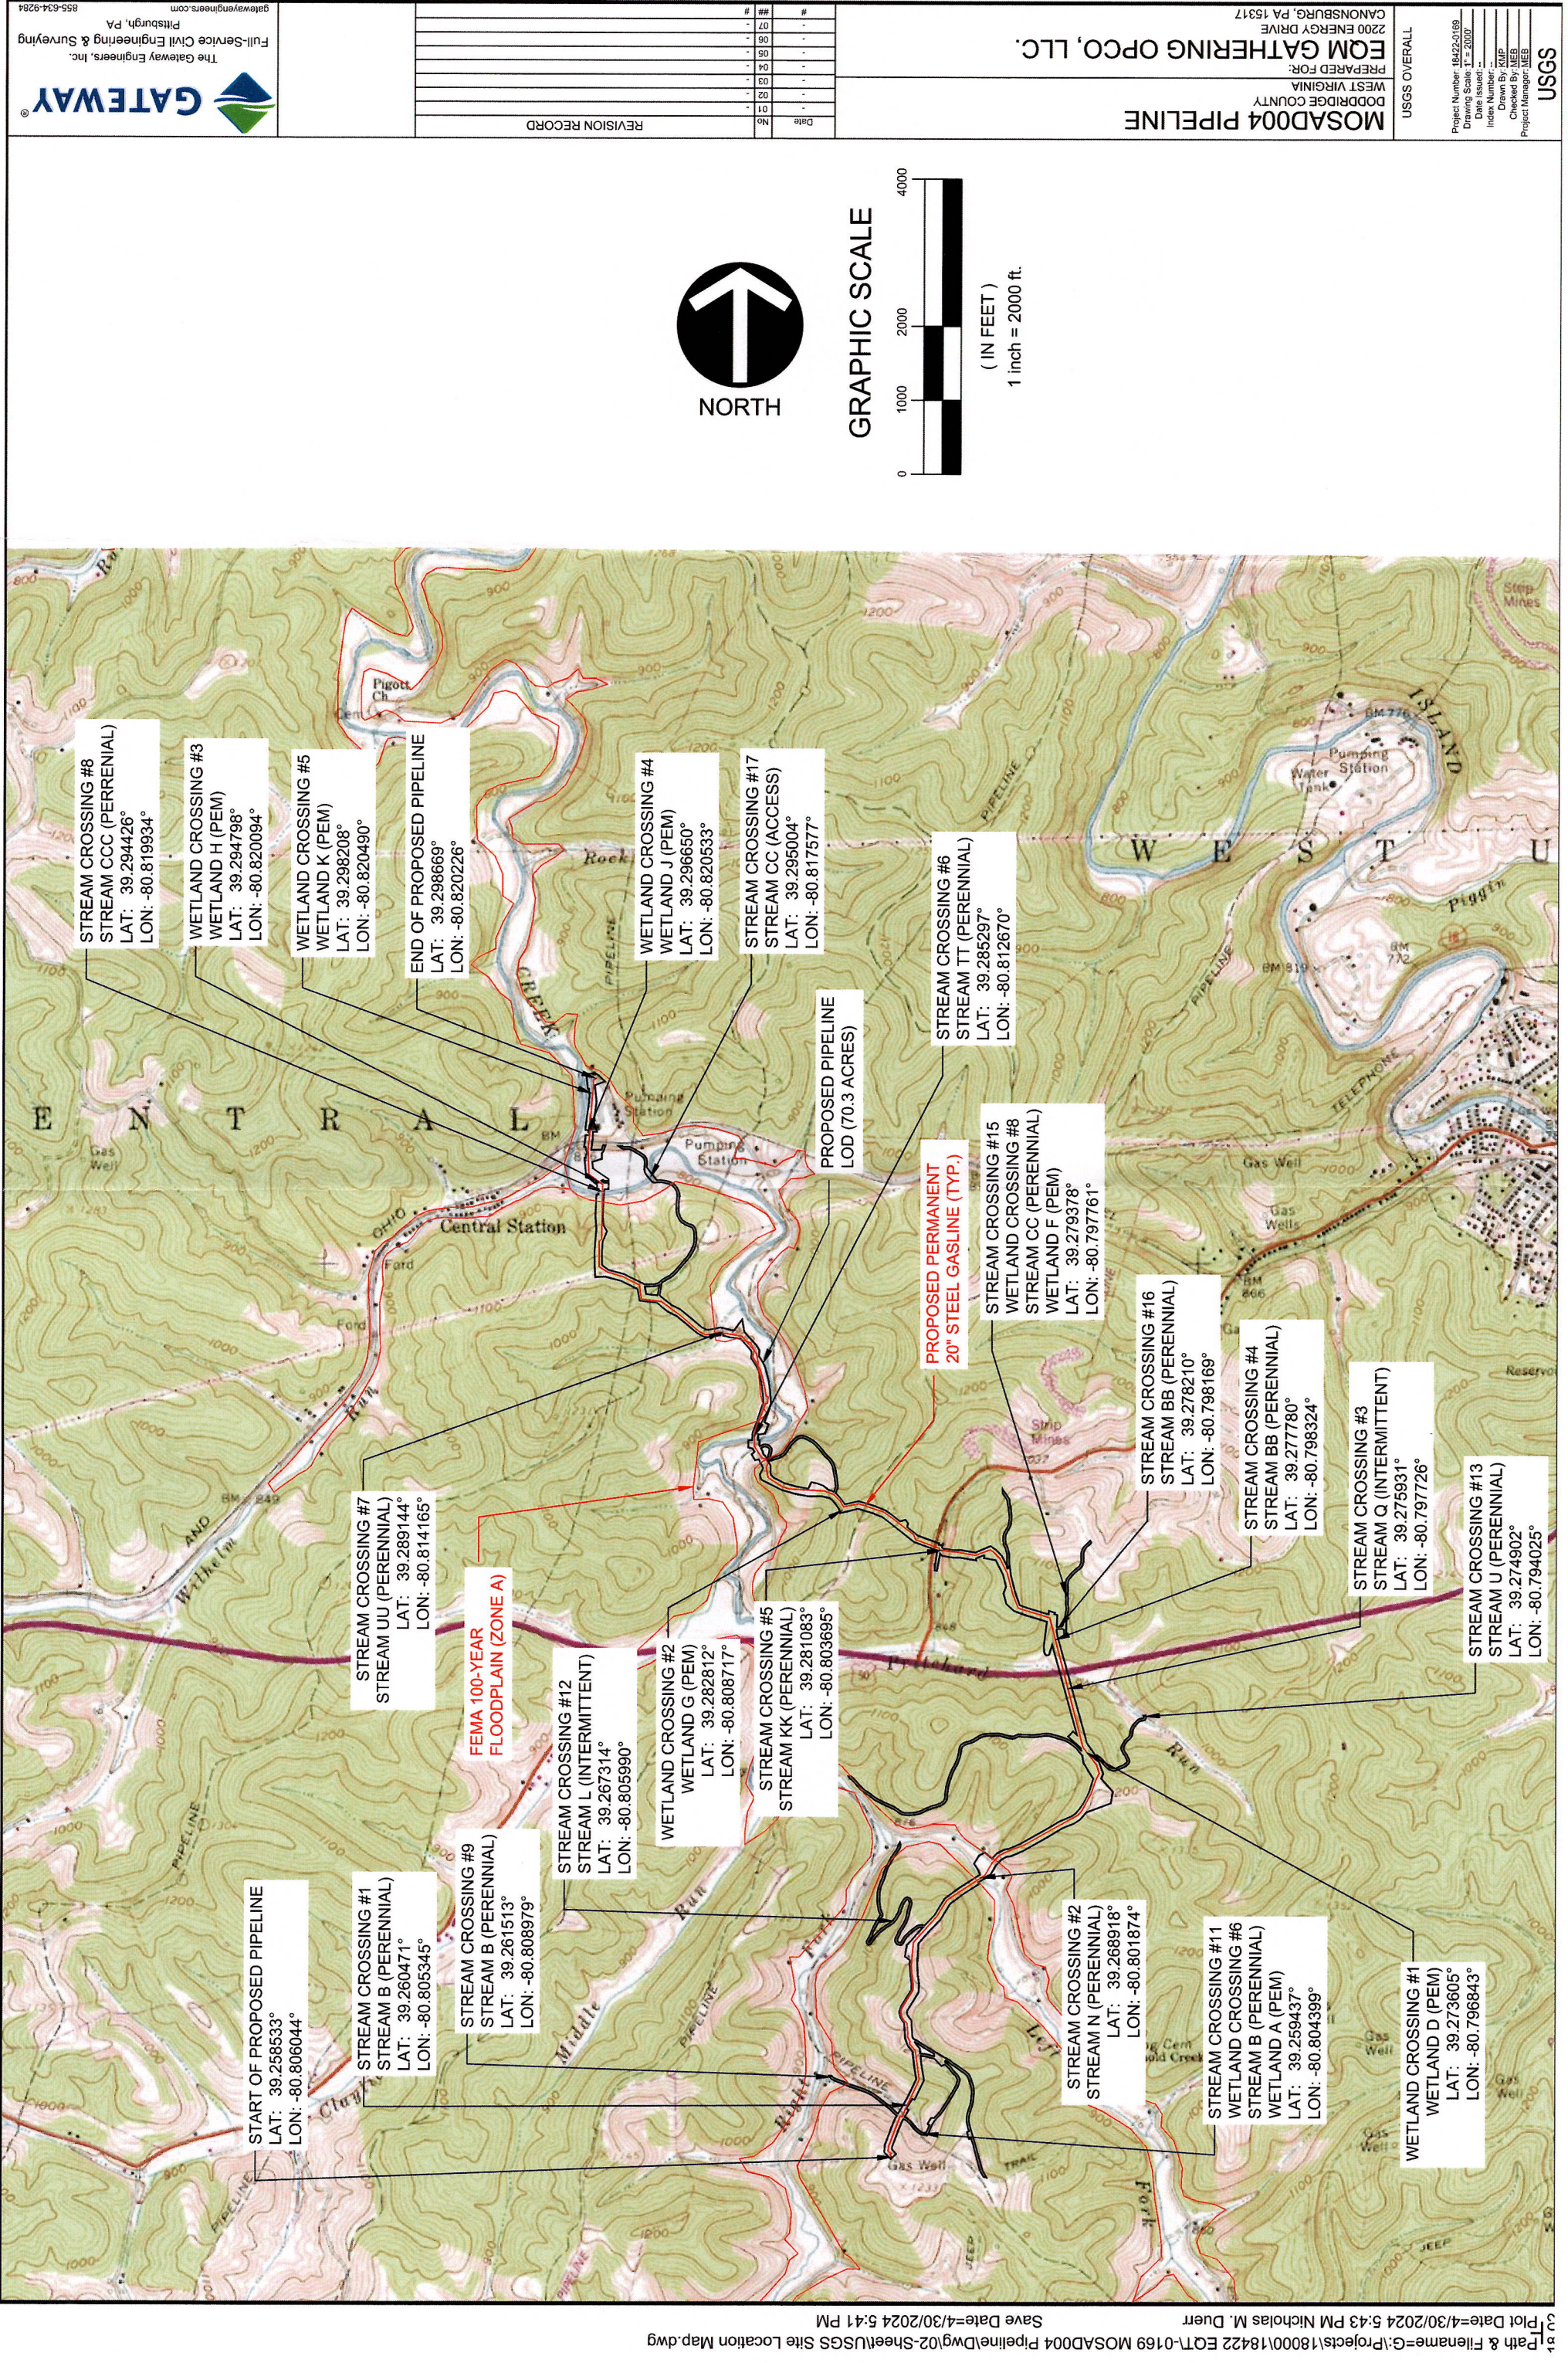


Path & Filename=G:\Projects\18000\18422 EQ\T-0169 MOSAD004 Pipeline\DWG\02-Sheet\USGS Site Location Map.dwg
Plot Date=4/30/2024 5:43 PM Nicholas M. Duerr
Save Date=4/30/2024 5:41 PM

MOSAD004 PIPELINE
DODDRIDGE COUNTY
WEST VIRGINIA
PREPARED FOR:
EQM GATHERING OPCO, LLC.
2200 ENERGY DRIVE
CANONSBURG, PA 15317

USGS
Project Manager: MEB
Checked By: MEB
Drawn By: KMP
Index Number: --
Date Issued: --
Drawing Scale: 1" = 2000'
Project Number: 18422-0169

USGS OVERALL

REVISION RECORD	
No.	Date
01	01/20/2024
02	02/02/2024
03	03/01/2024
04	04/01/2024
05	05/01/2024
06	06/01/2024
07	07/01/2024
08	08/01/2024
09	09/01/2024
10	10/01/2024
11	11/01/2024
12	12/01/2024
13	01/01/2025
14	02/01/2025
15	03/01/2025
16	04/01/2025
17	05/01/2025
18	06/01/2025
19	07/01/2025
20	08/01/2025
21	09/01/2025
22	10/01/2025
23	11/01/2025
24	12/01/2025
25	01/01/2026
26	02/01/2026
27	03/01/2026
28	04/01/2026
29	05/01/2026
30	06/01/2026
31	07/01/2026
32	08/01/2026
33	09/01/2026
34	10/01/2026
35	11/01/2026
36	12/01/2026
37	01/01/2027
38	02/01/2027
39	03/01/2027
40	04/01/2027
41	05/01/2027
42	06/01/2027
43	07/01/2027
44	08/01/2027
45	09/01/2027
46	10/01/2027
47	11/01/2027
48	12/01/2027
49	01/01/2028
50	02/01/2028
51	03/01/2028
52	04/01/2028
53	05/01/2028
54	06/01/2028
55	07/01/2028
56	08/01/2028
57	09/01/2028
58	10/01/2028
59	11/01/2028
60	12/01/2028
61	01/01/2029
62	02/01/2029
63	03/01/2029
64	04/01/2029
65	05/01/2029
66	06/01/2029
67	07/01/2029
68	08/01/2029
69	09/01/2029
70	10/01/2029
71	11/01/2029
72	12/01/2029
73	01/01/2030
74	02/01/2030
75	03/01/2030
76	04/01/2030
77	05/01/2030
78	06/01/2030
79	07/01/2030
80	08/01/2030
81	09/01/2030
82	10/01/2030
83	11/01/2030
84	12/01/2030
85	01/01/2031
86	02/01/2031
87	03/01/2031
88	04/01/2031
89	05/01/2031
90	06/01/2031
91	07/01/2031
92	08/01/2031
93	09/01/2031
94	10/01/2031
95	11/01/2031
96	12/01/2031
97	01/01/2032
98	02/01/2032
99	03/01/2032
100	04/01/2032
101	05/01/2032
102	06/01/2032
103	07/01/2032
104	08/01/2032
105	09/01/2032
106	10/01/2032
107	11/01/2032
108	12/01/2032
109	01/01/2033
110	02/01/2033
111	03/01/2033
112	04/01/2033
113	05/01/2033
114	06/01/2033
115	07/01/2033
116	08/01/2033
117	09/01/2033
118	10/01/2033
119	11/01/2033
120	12/01/2033
121	01/01/2034
122	02/01/2034
123	03/01/2034
124	04/01/2034
125	05/01/2034
126	06/01/2034
127	07/01/2034
128	08/01/2034
129	09/01/2034
130	10/01/2034
131	11/01/2034
132	12/01/2034
133	01/01/2035
134	02/01/2035
135	03/01/2035
136	04/01/2035
137	05/01/2035
138	06/01/2035
139	07/01/2035
140	08/01/2035
141	09/01/2035
142	10/01/2035
143	11/01/2035
144	12/01/2035
145	01/01/2036
146	02/01/2036
147	03/01/2036
148	04/01/2036
149	05/01/2036
150	06/01/2036
151	07/01/2036
152	08/01/2036
153	09/01/2036
154	10/01/2036
155	11/01/2036
156	12/01/2036
157	01/01/2037
158	02/01/2037
159	03/01/2037
160	04/01/2037
161	05/01/2037
162	06/01/2037
163	07/01/2037
164	08/01/2037
165	09/01/2037
166	10/01/2037
167	11/01/2037
168	12/01/2037
169	01/01/2038
170	02/01/2038
171	03/01/2038
172	04/01/2038
173	05/01/2038
174	06/01/2038
175	07/01/2038
176	08/01/2038
177	09/01/2038
178	10/01/2038
179	11/01/2038
180	12/01/2038
181	01/01/2039
182	02/01/2039
183	03/01/2039
184	04/01/2039
185	05/01/2039
186	06/01/2039
187	07/01/2039
188	08/01/2039
189	09/01/2039
190	10/01/2039
191	11/01/2039
192	12/01/2039
193	01/01/2040
194	02/01/2040
195	03/01/2040
196	04/01/2040
197	05/01/2040
198	06/01/2040
199	07/01/2040
200	08/01/2040
201	09/01/2040
202	10/01/2040
203	11/01/2040
204	12/01/2040
205	01/01/2041
206	02/01/2041
207	03/01/2041
208	04/01/2041
209	05/01/2041
210	06/01/2041
211	07/01/2041
212	08/01/2041
213	09/01/2041
214	10/01/2041
215	11/01/2041
216	12/01/2041
217	01/01/2042
218	02/01/2042
219	03/01/2042
220	04/01/2042
221	05/01/2042
222	06/01/2042
223	07/01/2042
224	08/01/2042
225	09/01/2042
226	10/01/2042
227	11/01/2042
228	12/01/2042
229	01/01/2043
230	02/01/2043
231	03/01/2043
232	04/01/2043
233	05/01/2043
234	06/01/2043
235	07/01/2043
236	08/01/2043
237	09/01/2043
238	10/01/2043
239	11/01/2043
240	12/01/2043
241	01/01/2044
242	02/01/2044
243	03/01/2044
244	04/01/2044
245	05/01/2044
246	06/01/2044
247	07/01/2044
248	08/01/2044
249	09/01/2044
250	10/01/2044
251	11/01/2044
252	12/01/2044
253	01/01/2045
254	02/01/2045
255	03/01/2045
256	04/01/2045
257	05/01/2045
258	06/01/2045
259	07/01/2045
260	08/01/2045
261	09/01/2045
262	10/01/2045
263	11/01/2045
264	12/01/2045
265	01/01/2046
266	02/01/2046
267	03/01/2046
268	04/01/2046
269	05/01/2046
270	06/01/2046
271	07/01/2046
272	08/01/2046
273	09/01/2046
274	10/01/2046
275	11/01/2046
276	12/01/2046
277	01/01/2047
278	02/01/2047
279	03/01/2047
280	04/01/2047
281	05/01/2047
282	06/01/2047
283	07/01/2047
284	08/01/2047
285	09/01/2047
286	10/01/2047
287	11/01/2047
288	12/01/2047
289	01/01/2048
290	02/01/2048
291	03/01/2048
292	04/01/2048
293	05/01/2048
294	06/01/2048
295	07/01/2048
296	08/01/2048
297	09/01/2048
298	10/01/2048
299	11/01/2048
300	12/01/2048
301	01/01/2049
302	02/01/2049
303	03/01/2049
304	04/01/2049
305	05/01/2049
306	06/01/2049
307	07/01/2049
308	08/01/2049
309	09/01/2049
310	10/01/2049
311	11/01/2049
312	12/01/2049
313	01/01/2050
314	02/01/2050
315	03/01/2050
316	04/01/2050
317	05/01/2050
318	06/01/2050
319	07/01/2050
320	08/01/2050
321	09/01/2050
322	10/01/2050
323	11/01/2050
324	12/01/2050
325	01/01/2051
326	02/01/2051
327	03/01/2051
328	04/01/2051
329	05/01/2051
330	06/01/2051
331	07/01/2051
332	08/01/2051
333	09/01/2051
334	10/01/2051
335	11/01/2051
336	12/01/2051
337	01/01/2052
338	02/01/2052
339	03/01/2052
340	04/01/2052
341	05/01/2052
342	06/01/2052
343	07/01/2052
344	08/01/2052
345	09/01/2052
346	10/01/2052
347	11/01/2052
348	12/01/2052
349	01/01/2053
350	02/01/2053
351	03/01/2053
352	04/01/2053
353	05/01/2053
354	06/01/2053
355	07/01/2053
356	08/01/2053
357	09/01/2053
358	10/01/2053
359	11/01/2053
360	12/01/2053
361	01/01/2054
362	02/01/2054
363	03/01/2054
364	04/01/2054
365	05/01/2054
366	06/01/2054
367	07/01/2054
368	08/01/2054
369	09/01/2054
370	10/01/2054
371	11/01/2054
372	12/01/2054
373	01/01/2055
374	02/01/2055
375	03/01/2055
376	04/01/2055
377	05/01/2055
378	06/01/2055
379	07/01/2055
380	08/01/2055
381	09/01/2055
382	10/01/2055
383	11/01/2055
384	12/01/2055
385	01/01/2056
386	02/01/2056
387	03/01/2056
388	04/01/2056
389	05/01/2056
390	06/01/2056
391	07/01/2056
392	08/01/2056
393	09/01/2056
394	10/01/2056
395	11/01/2056
396	12/01/2056
397	01/01/2057
398	02/01/2057
399	03/01/2057
400	04/01/2057
401	05/01/2057
402	06/01/2057
403	07/01/2057
404	08/01/2057
405	09/01/2057
406	10/01/2057
407	11/01/2057
408	12/01/2057
409	01/01/2058
410	02/01/2058
411	03/01/2058
412	04/01/2058
413	05/01/2058
414	06/01/2058
415	07/01/2058
416	08/01/2058
417	09/01/2058
418	10/01/2058
419	11/01/2058
420	12/01/2058
421	01/01/2059
422	02/01/2059
423	03/01/2059
424	04/01/2059
425	05/01/2059
426	06/01/2059
427	07/01/2059
428	08/01/2059
429	09/01/2059
430	10/01/2059
431	11/01/2059
432	12/01/2059
433	01/01/2060
434	02/01/2060
435	03/01/2060
436	04/01/2060
437	05/01/2060
438	06/01/2060
439	07/01/2060
440	08/01/2060
441	09/01/2060
442	10/01/2060
443	11/01/206

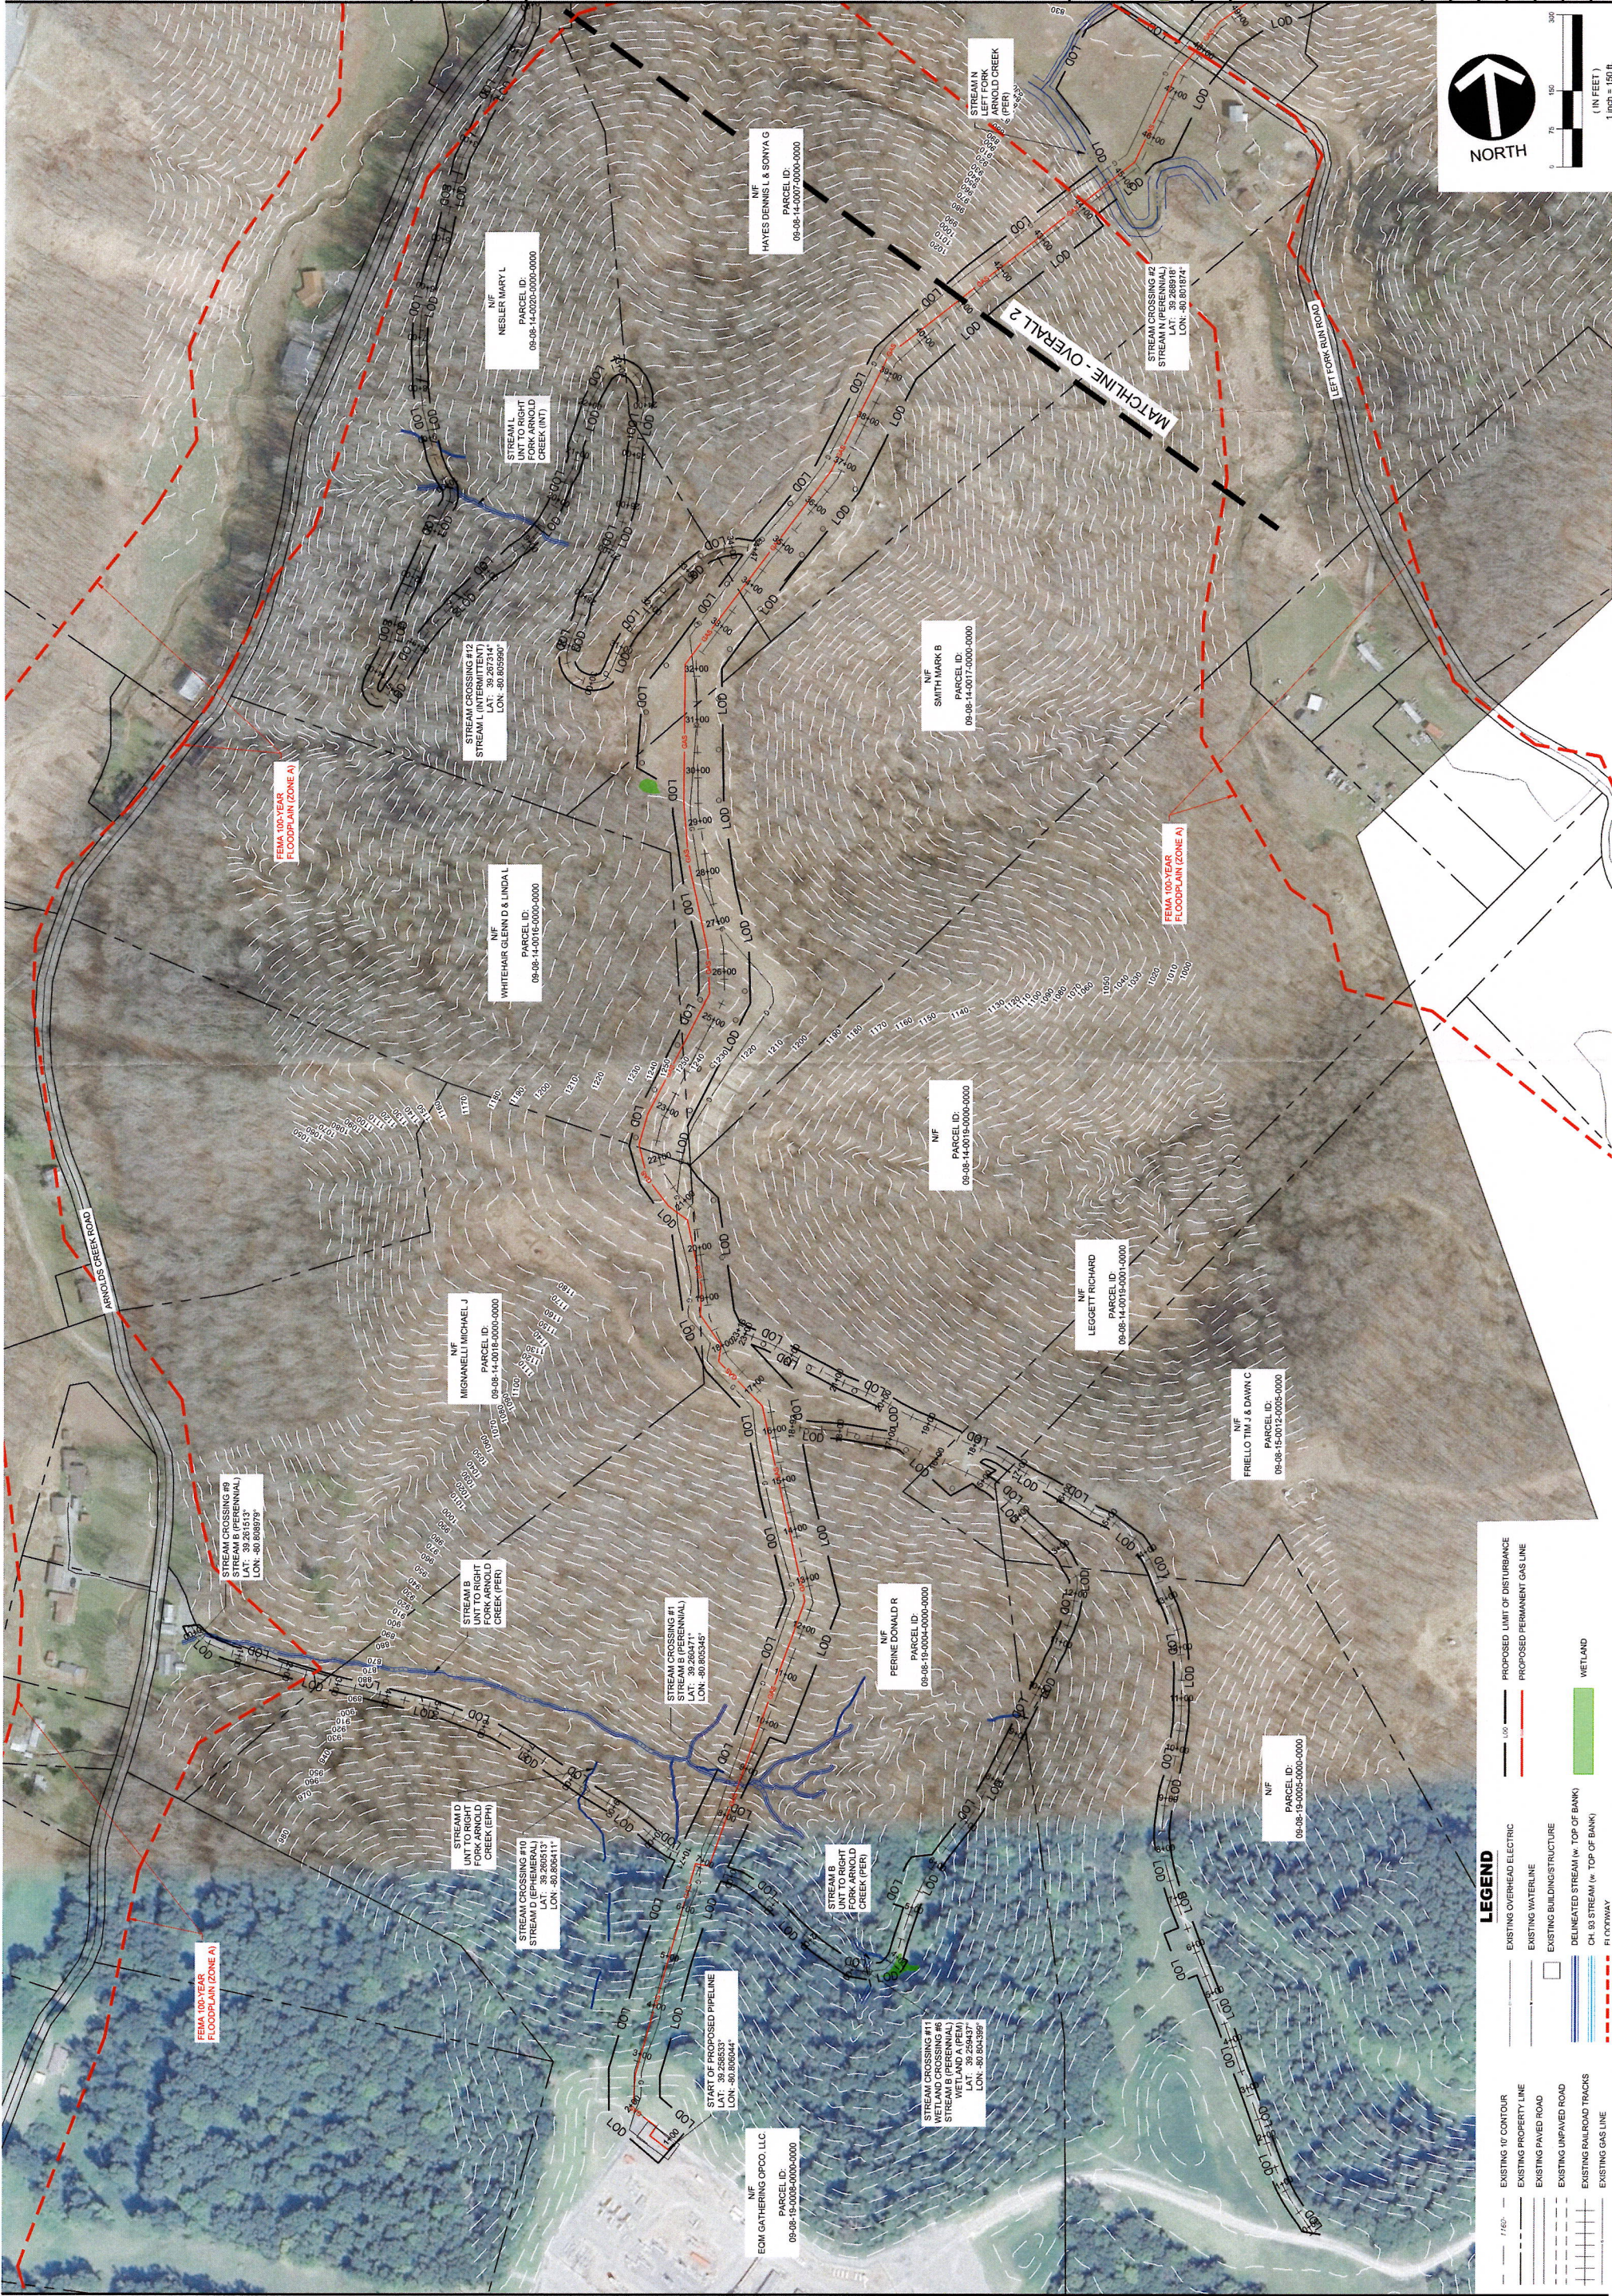

LEGEND

EXISTING 10' CONTOUR	PROPOSED LIMIT OF DISTURBANCE
EXISTING PROPERTY LINE	EXISTING OVERHEAD ELECTRIC
EXISTING PAVED ROAD	EXISTING WATERLINE
EXISTING UNPAVED ROAD	EXISTING BUILDING STRUCTURE
EXISTING RAILROAD TRACKS	DELINEATED STREAM (w/ TOP OF BANK)
EXISTING GAS LINE	CH 93 STREAM (w/ TOP OF BANK)
	FLOODPLAIN
	WETLAND

North Arrow

Scale

1" = 150'

(IN FEET)

0 75 150 300

NO.	DATE	DESCRIPTION
01	-	-
02	-	-
EOM GATHERING OPCO, LLC.
MOSAD004 PIPELINE
DODDRIDGE COUNTY
EQM GATHERING OPCO, LLC.
2200 ENERGY DRIVE
CANONSBURG, PA 15317

GATEWAY ENGINEERS
A FULL-SERVICE CIVIL ENGINEERING FIRM

PROJECT NO.: 18422-0169

DRAWN BY: KMP


CHECKED BY: MEB

APPROVED BY: MEB

DATE: -

SCALE: 1" = 150'

OVERALL: 1

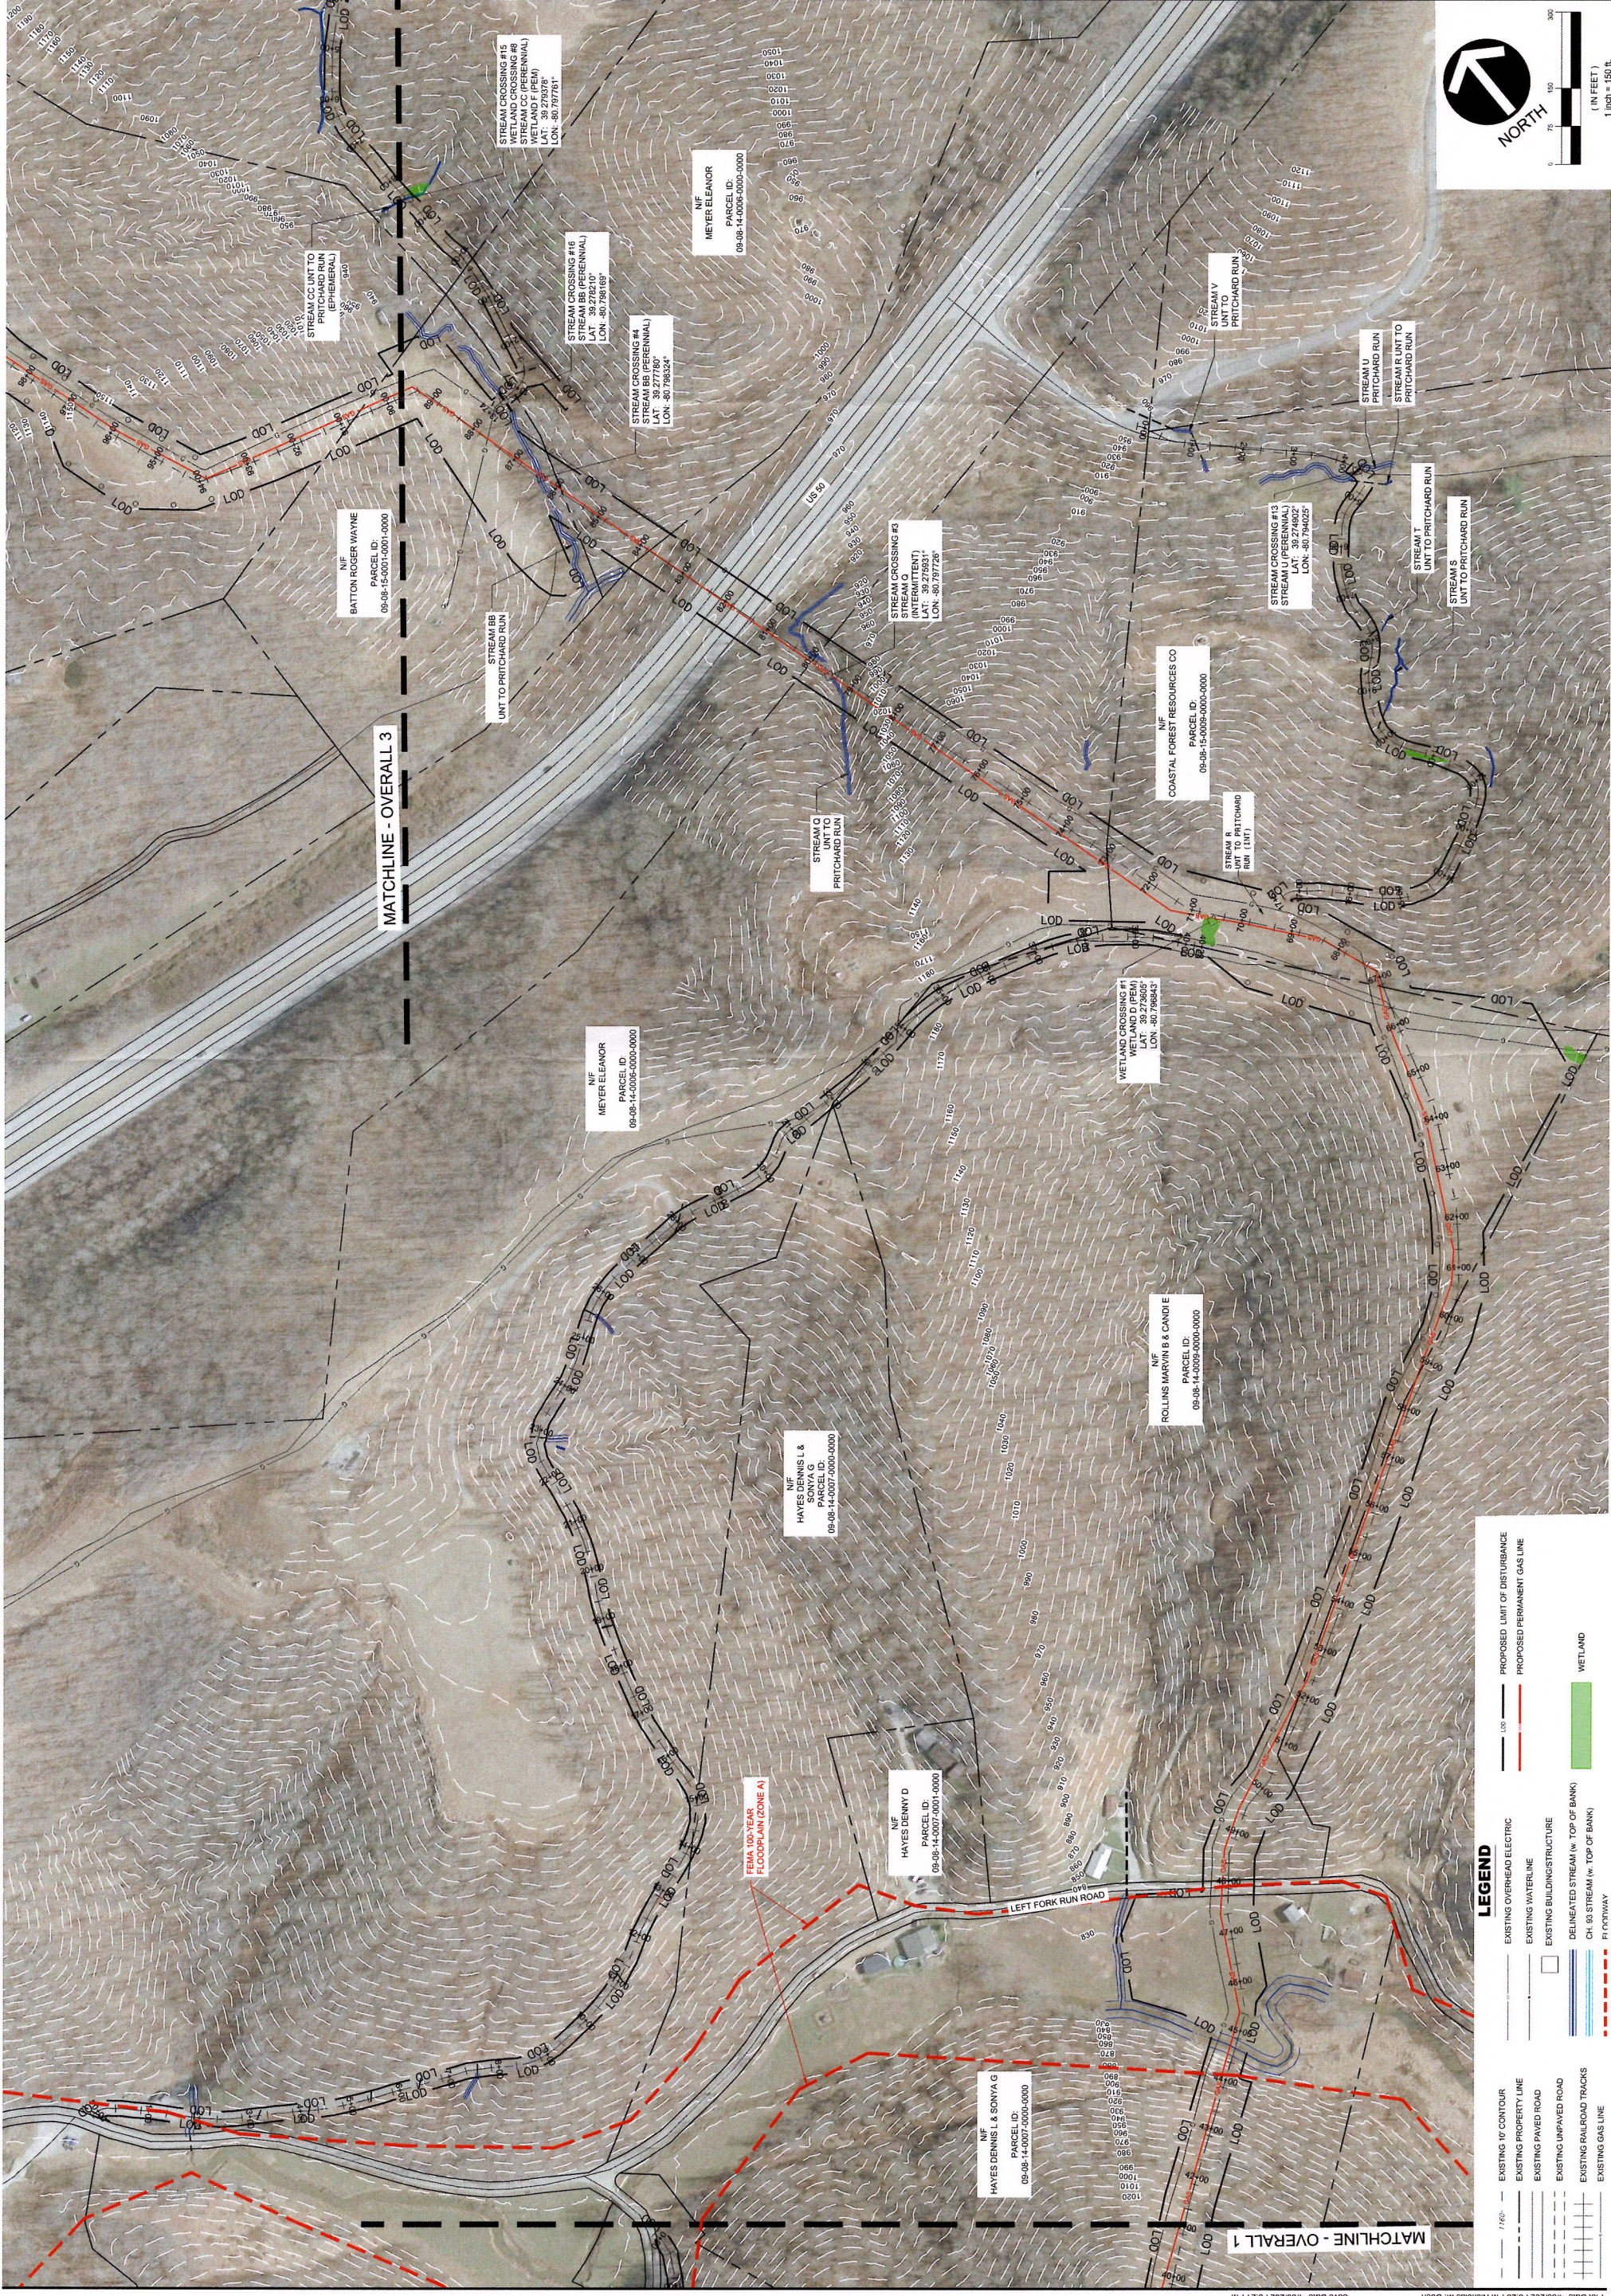


NO.:	DATE:	DESCRIPTION:
07	-	
06	-	
05	-	
04	-	
03	-	
02	-	
01	-	

EQM GATHERING OPO, LLC.
MOSAD004 PIPELINE
DODDRIDGE COUNTY
EQM GATHERING OPO, LLC.
2200 ENERGY DRIVE
CANONSBURG, PA 15317



GATEWAY
ENGINEERS


PROJECT NO:	16422-0169
DRAWN BY:	KMP
CHECKED BY:	MEB
APPROVED BY:	MEB
DATE:	--
SCALE:	1" = 150'
OVERALL 2	

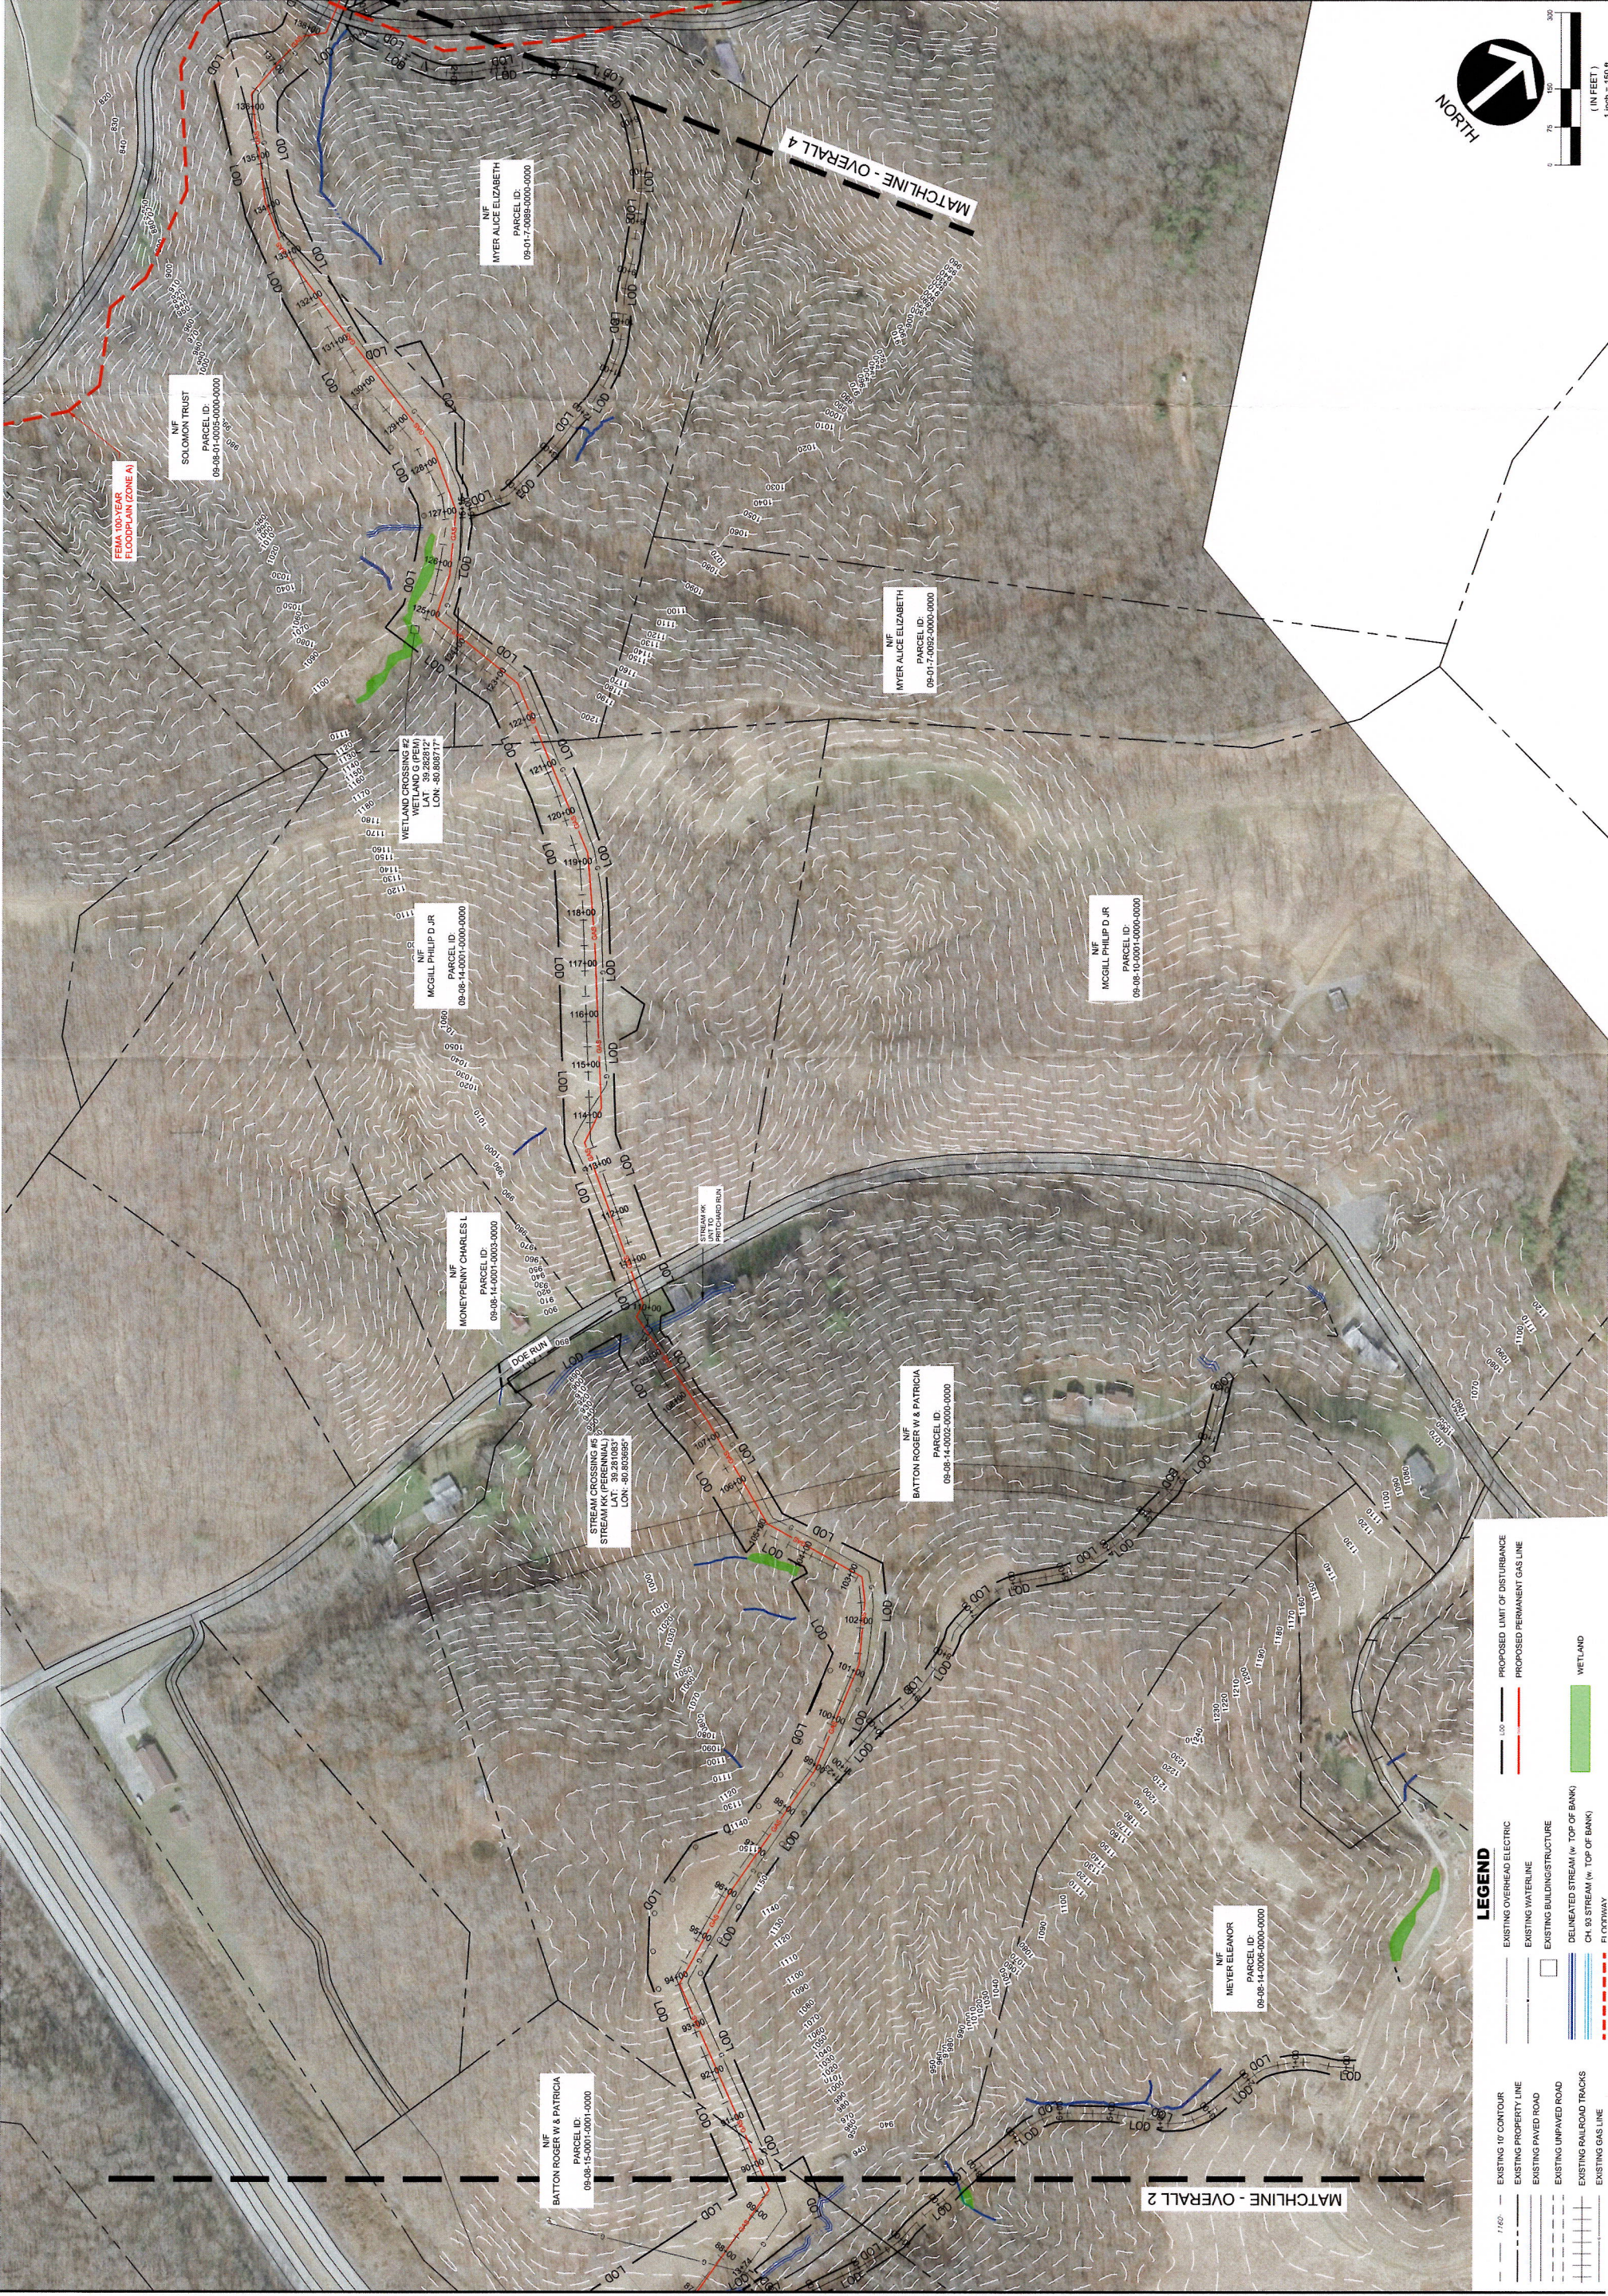


NO.:	DATE:	DESCRIPTION:
07	-	-
06	-	-
05	-	-
04	-	-
03	-	-
02	-	-
01	-	-

EQM GATHERING OPO, LLC.	MOSAD004 PIPELINE
DODDRIDGE COUNTY	
EQM GATHERING OPO, LLC.	
2200 ENERGY DRIVE	
CANONSBURG, PA 15317	

 GATEWAY ENGINEERS A FULL-SERVICE CIVIL ENGINEERING FIRM	10000 Highway 100, Suite 100, Houston, Texas 77036 713.465.1100 www.gatewayengineers.com		
PROJECT NO.:		18422-0169	
DRAWN BY:		KMP	
CHECKED BY:		MEB	
APPROVED BY:		MEB	
DATE:		--	
SCALE:		1" = 100'	
			OVERALL 3

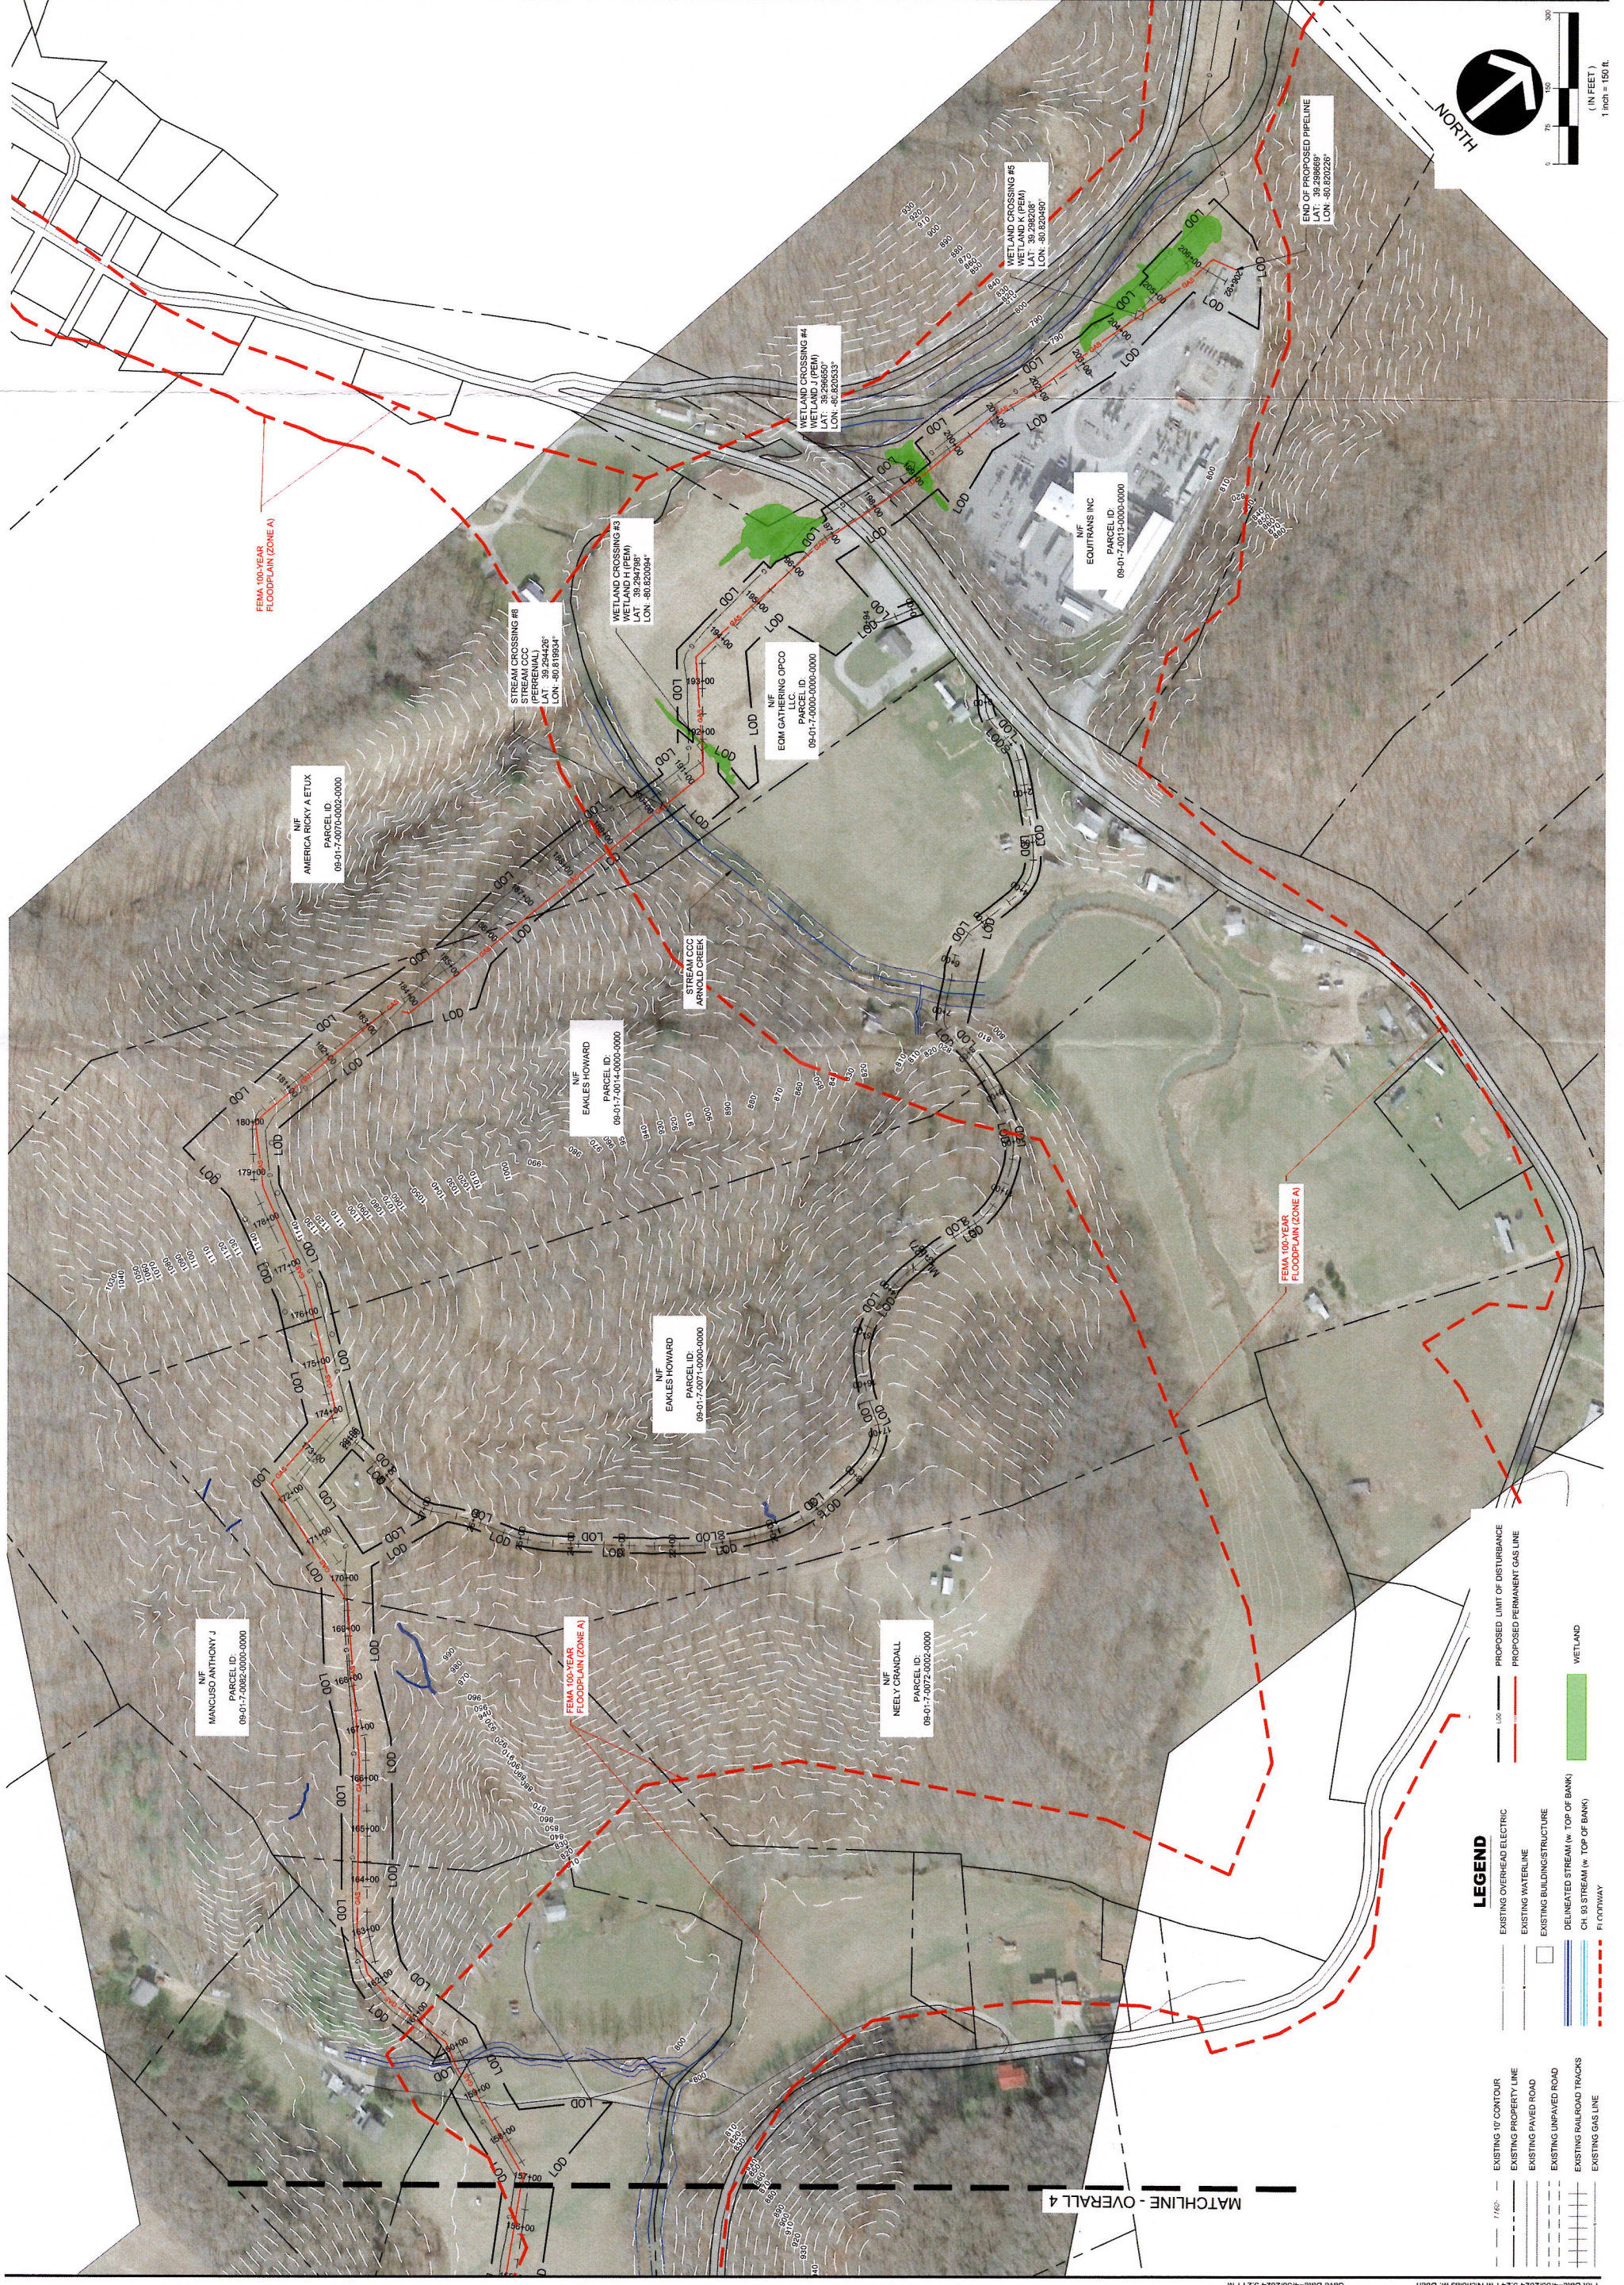

MATCHLINE - OVERALL 4

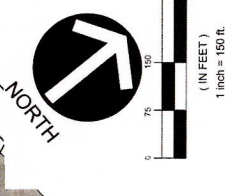

NO.	DATE	DESCRIPTION
01	-	-
02	-	-
03	-	-
04	-	-
05	-	-
06	-	-
07	-	-

REVISIONS:

EQM GATHERING OP CO, LLC.
MOSAD004 PIPELINE
DODDRIDGE COUNTY
EQM GATHERING OP CO, LLC.
2200 ENERGY DRIVE
CANONSBURG, PA 15317

PROJECT NO:	18422-0169
DRAWN BY:	KMP
CHECKED BY:	MEB
APPROVED BY:	MEB
DATE:	-
SCALE:	1" = 150'
OVERALL 5	

APPENDIX C

**DEVELOPMENT SITE/PROPERTY INFORMATION – IMPACT 1
(STREAM CROSSING #2)**

Doddridge County Commercial/Industrial
Floodplain Development Permit Application

Development Site/Property Information:

Please provide physical description of the site/property, along with pertinent ownership (surface and mineral rights) data as applicable. Attach appropriate maps from the WV Flood Tool showing location of proposed development. Use additional copies of this page if development spans multiple property boundaries. Designate each property by number (i.e. Property 1 of 1, Property 2 of 7, etc.)

Property Designation: 1 of 6

Site/Property Information:		
Legal Description:		
42.02 AC ARNOLDS CK		
Physical Address/911 Address: RT 11/4 1 WEST RTE		
Decimal Latitude/Longitude: 39.268918 N / 80.801874 W		
DMS Latitude/Longitude: 39° 16' 08.1048" N / 80° 48' 6.7464" W		
District: West Union	Map: 14	Parcel: 09-08-0014-0007-0000
Land Book Description:		
N/A		
Deed Book Reference:		
237		
Tax Map Reference:		
14		
Existing Buildings/Use of Property:		
112 - Active Farm		

Floodplain Location Data: (to be completed by Floodplain Manager or designee)			
Community:	Number:	Panel:	Suffix:
Location (Lat/Long):		Approximate Elevation:	
		Estimated BFE:	
Is the development in the floodway? ☐ Yes ☐ No		Is the development in the floodplain? ☐ Yes ☐ No Zone: _____	
Notes:			

Doddridge County Commercial/Industrial
Floodplain Development Permit Application

Property Owner Data:

Please provide data on current site/property landowner(s), both surface and mineral rights (as applicable). Use additional copies of this page as needed. Designate each page in relation to each property listed above.

Property Designation: 1 of 6

Property Owner Data:			
Name of Primary Owner (PO): HAYES DENNIS L & SONYA G (SURV)			
Physical Address: RT 11/4 1 WEST RTE			
City: WEST UNION	State: WV	Zip: 26456	
Mailing Address: 164 PUNKIN CENTER RD	City: WEST UNION	State: WV	Zip: 26456
Primary Phone:			
Primary Email:			

Surface Rights Owner Data:			
Name of Primary Owner (PO): HAYES DENNIS L & SONYA G (SURV)			
Physical Address: RT 11/4 1 WEST RTE			
City: WEST UNION	State: WV	Zip: 26456	
Mailing Address: 164 PUNKIN CENTER RD	City: WEST UNION	State: WV	Zip: 26456
Primary Phone:			
Primary Email:			

Mineral Rights Owner Data: (As Applicable)			
Name of Primary Owner (PO): N/A			
Physical Address:			
City:	State:	Zip:	
Mailing Address:	City:	State:	Zip:
Primary Phone:			
Primary Email:			

Adjacent and/or Affected Landowners Data




Please provide data for all adjacent and/or affected surface owners (both up and down stream) whose property may be impacted by proposed development as demonstrated by a floodplain study or survey. Use additional copies of this page as needed.

Adjacent Property Owner Data: Upstream			
Name of Primary Owner (PO): SMITH MARK B			
Physical Address: ROUTE 11/4			
City: SMITHBURG	State: WV	Zip: 26436	
Mailing Address: P.O BOX 213	City: SMITHBURG	State: WV	Zip: 26436
Primary Phone:			
Primary Email:			

Adjacent Property Owner Data: Upstream N/A			
Name of Primary Owner (PO):			
Physical Address:			
City:	State:	Zip:	
Mailing Address:	City:	State:	Zip:
Primary Phone:			
Primary Email:			

Adjacent Property Owner Data: Downstream			
Name of Primary Owner (PO): NESLER MARY L			
Physical Address: ROUTE 11			
City: WEST UNION	State: WV	Zip: 26456	
Mailing Address: 856 ARNOLDS CREEK RD	City: WEST UNION	State: WV	Zip: 26456
Primary Phone:			
Primary Email:			

Adjacent Property Owner Data: Downstream N/A			
Name of Primary Owner (PO):			
Physical Address:			
City:	State:	Zip:	
Mailing Address:	City:	State:	Zip:
Primary Phone:			
Primary Email:			

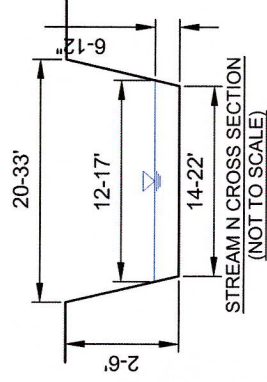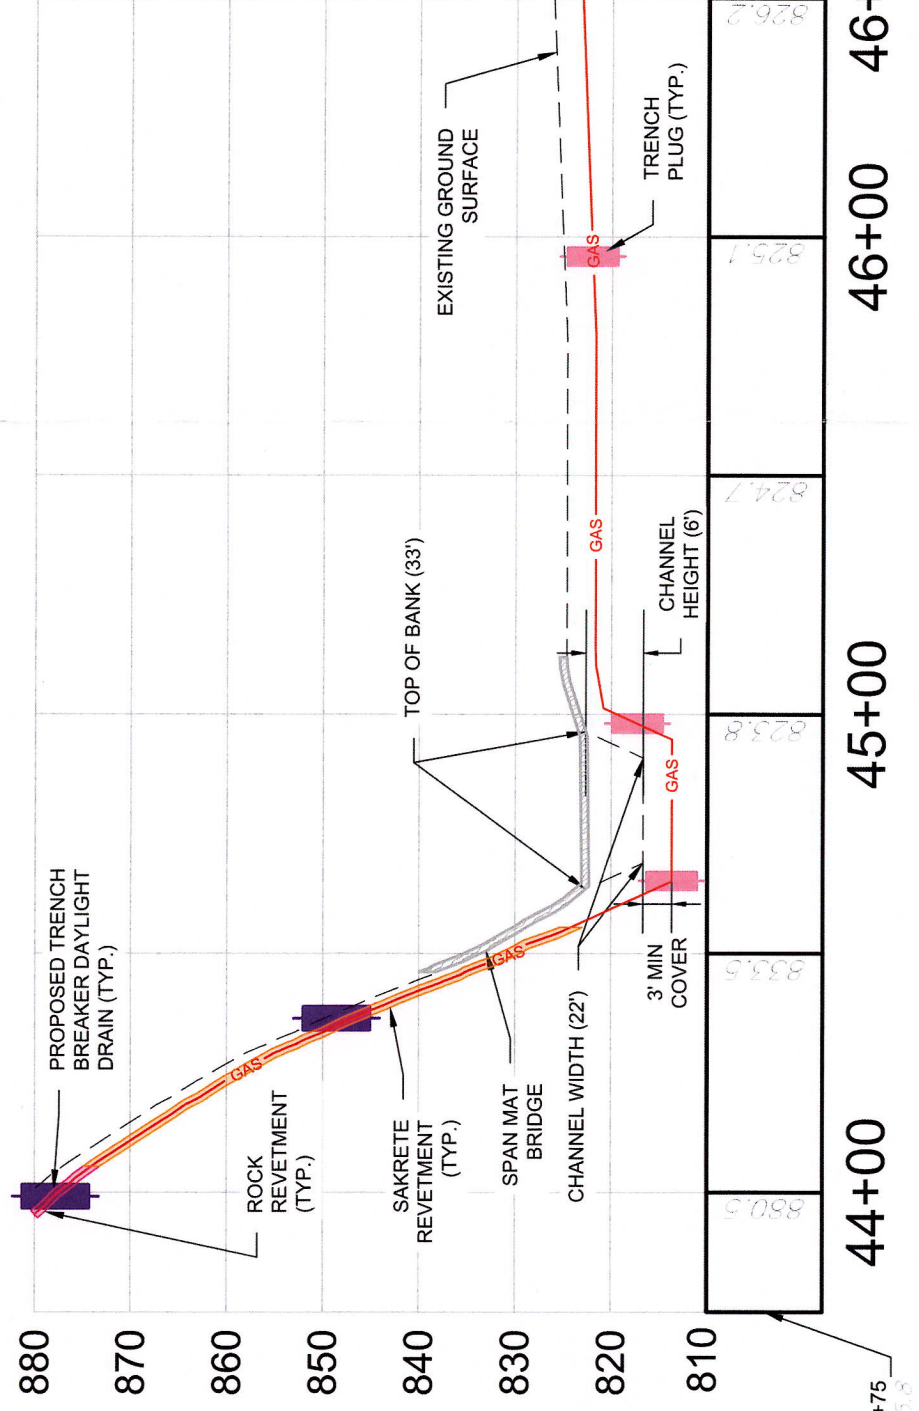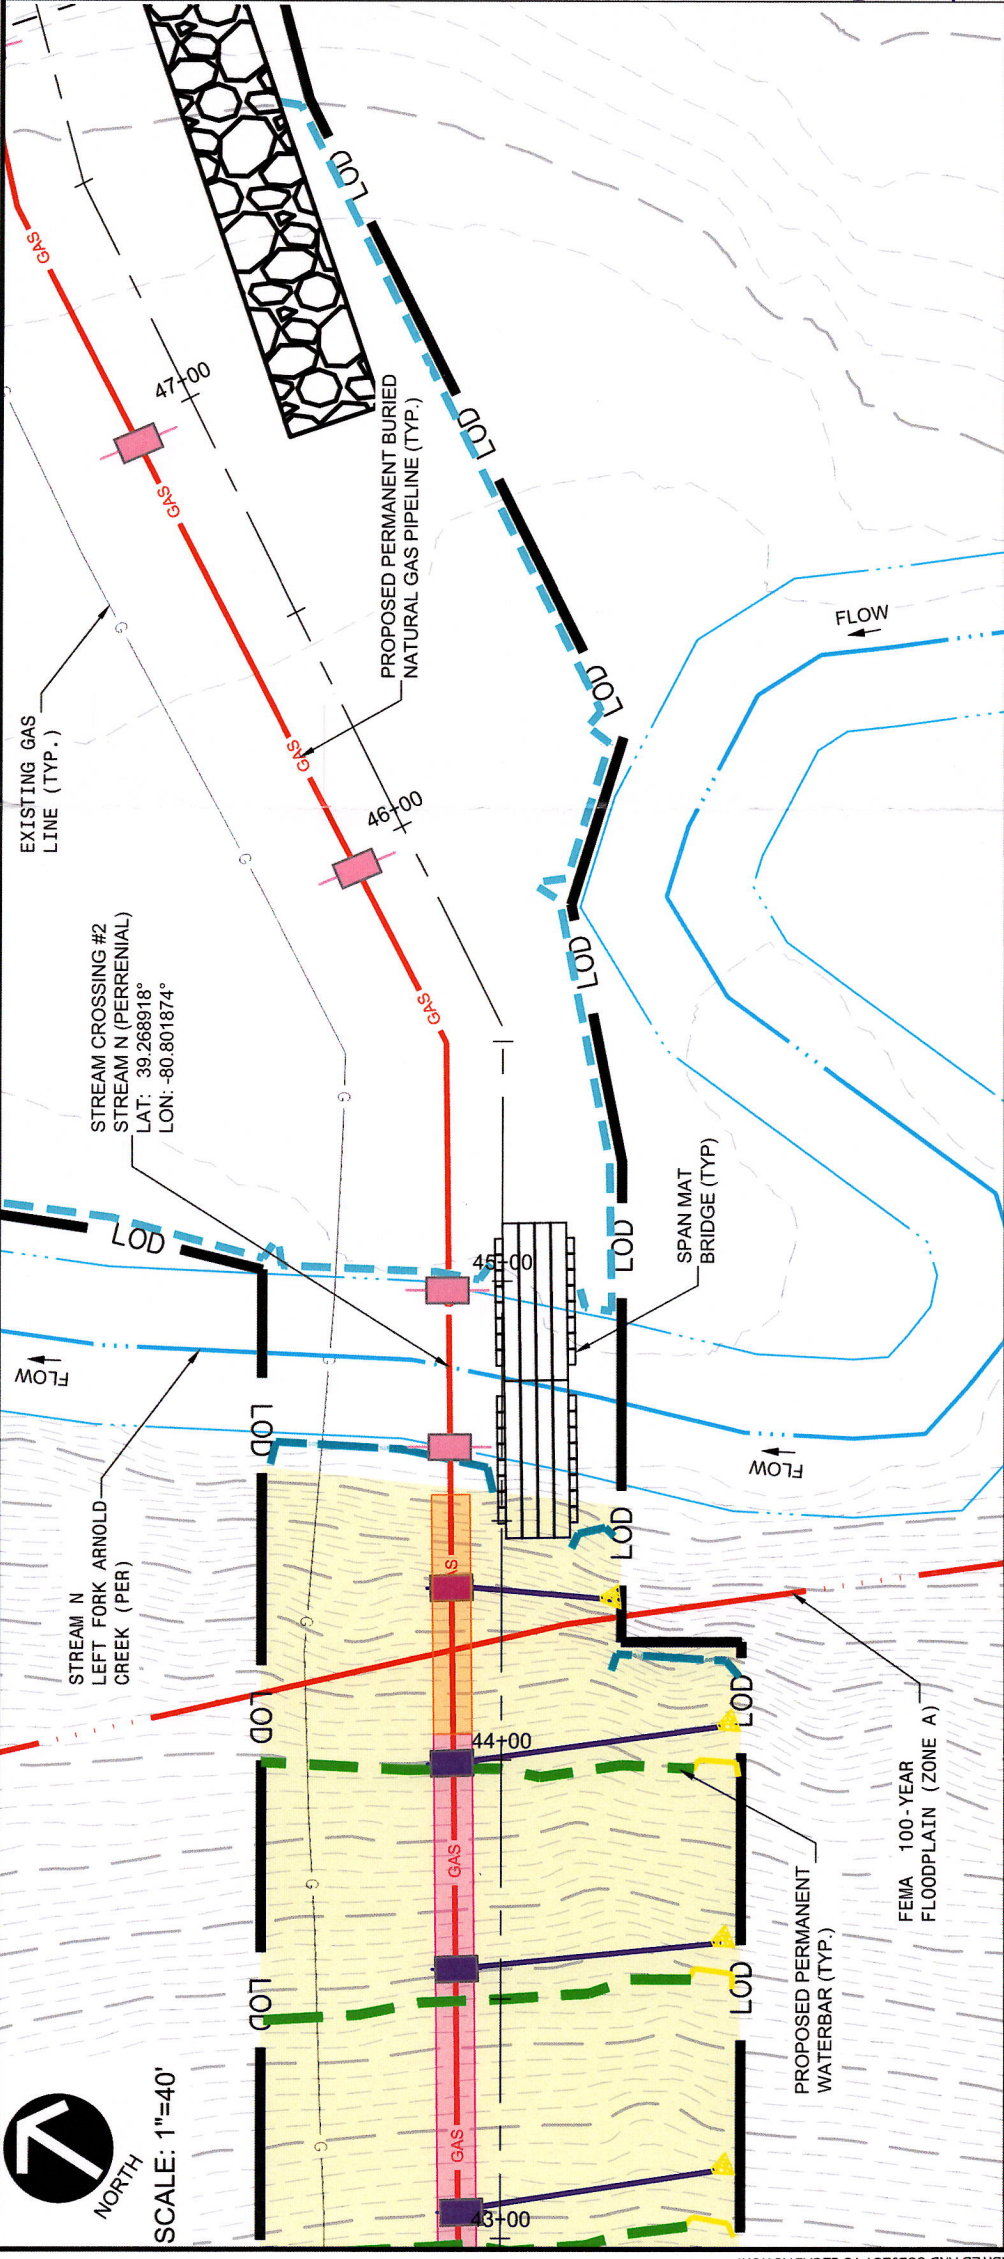

NOTES:

1. CONTRACTOR SHALL BE RESPONSIBLE FOR FOLLOWING THE REQUIREMENTS OF THE NATIONWIDE PERMIT 48 FOR THE STREAM AND WETLAND CROSSING.
2. SEE "ENVIRONMENTAL WETLAND DELINEATION AND STREAM IDENTIFICATION REPORT" BY GATEWAY ENGINEERS, INC. FOR FURTHER INFORMATION.
3. ORANGE CONSTRUCTION FENCE SHALL BE PLACED AROUND ALL ENVIRONMENTAL FEATURES TO BE PROTECTED ON THE SITE.

Stream Crossing #2



This map is not the official regulatory FIRM or DFIRM. Its purpose is to assist with determining potential flood risk for the selected location.

H I G H R I S K		 1-Percent-Annual-Chance Flood Hazard Area With Base Flood Elevation (BFE)	Flood Info Location		Map created on 5/1/2024
		 Regulatory Floodway in AE Zone	User Notes		
		 1-Percent-Annual-Chance Flood Hazard Area Without BFE (may have Advisory Flood Heights)	Flood Hazard Area		Location is WITHIN the FEMA 100-year floodplain. Advisory Flood Heights available.
		 1-Percent-Annual-Chance High Risk Advisory	Flood Zone		A (Advisory Flood Heights available)
Download the Full Legend for all flood tool symbols https://www.mapwv.gov/flood/map/docs/wv_flood_tool_legend.pdf			Stream		Arnold Creek
Disclaimer: The online map is for use in administering the National Flood Insurance Program. It does not necessarily identify all areas subject to flooding, particularly from local drainage sources of small size. Refer to the official Flood Insurance Study (FIS) for detailed flood elevation data in flood profiles and data tables. WV Flood Tool (https://www.mapwv.gov/flood) is supported by FEMA, WV NFIP Office, and WV GIS Technical Center.			Watershed (HUC8)		Little Musringum-Middle Island (5030201)
			Flood Height		Flood Height 4 About 817.8 ft (Source: AFH) NAVD88
			Water Depth		About 4.9 ft (Source: HEC-RAS)
			Elevation		814.7 ft (Source: FEMA 2018-20) (NAVD88)
			Community & ID		Doddridge County (ID: 540024)
			FEMA Map & Date		54017C0120C; Effective Date: 10/4/2011
			Location (lat, long)		(39.268918, -80.801874) (WGS84)
			Parcel ID		09-08-0014-0007-0000
			E-911 Address		multiple addresses

APPENDIX D

**DEVELOPMENT SITE/PROPERTY INFORMATION – IMPACT 2
(STREAM CROSSING #6)**

Doddridge County Commercial/Industrial
Floodplain Development Permit Application

Development Site/Property Information:

Please provide physical description of the site/property, along with pertinent ownership (surface and mineral rights) data as applicable. Attach appropriate maps from the WV Flood Tool showing location of proposed development. Use additional copies of this page if development spans multiple property boundaries. Designate each property by number (i.e. Property 1 of 1, Property 2 of 7, etc.)

Property Designation: 2 of 6

Site/Property Information:		
Legal Description:		
35.54 AC ARNOLDS CK		
Physical Address/911 Address: ROUTE 11		
Decimal Latitude/Longitude: 39.285297" N/ 80.812670" W		
DMS Latitude/Longitude: 39° 17' 7.0686" N / 80° 48' 45.6114" W		
District: CENTRAL	Map: 7	Parcel: 09-01-0007-0089-0000
Land Book Description:		
N/A		
Deed Book Reference:		
W102		
Tax Map Reference:		
7		
Existing Buildings/Use of Property:		
113 - Inactive Farm		

Floodplain Location Data: (to be completed by Floodplain Manager or designee)			
Community:	Number:	Panel:	Suffix:
Location (Lat/Long):		Approximate Elevation:	
		Estimated BFE:	
Is the development in the floodway?		Is the development in the floodplain?	
☐ Yes ☐ No		☐ Yes ☐ No Zone: _____	
Notes:			

Doddridge County Commercial/Industrial
Floodplain Development Permit Application

Property Owner Data:

Please provide data on current site/property landowner(s), both surface and mineral rights (as applicable). Use additional copies of this page as needed. Designate each page in relation to each property listed above.

Property Designation: 2 of 6

Property Owner Data:			
Name of Primary Owner (PO): MYER KENNETH E, PAMELA S BROWN & YVONNE M PLAUGHER			
Physical Address: ROUTE 11			
City: WEST UNION	State: WV	Zip: 26456	
Mailing Address: 690 CENTRAL STATION RD	City: WEST UNION	State: WV	Zip: 26456
Primary Phone:			
Primary Email:			

Surface Rights Owner Data:			
Name of Primary Owner (PO): MYER KENNETH E, PAMELA S BROWN & YVONNE M PLAUGHER			
Physical Address: ROUTE 11			
City: WEST UNION	State: WV	Zip: 26456	
Mailing Address: 690 CENTRAL STATION RD	City: WEST UNION	State: WV	Zip: 26456
Primary Phone:			
Primary Email:			

Mineral Rights Owner Data: (As Applicable)			
Name of Primary Owner (PO): N/A			
Physical Address:			
City:	State:	Zip:	
Mailing Address:	City:	State:	Zip:
Primary Phone:			
Primary Email:			

Adjacent and/or Affected Landowners Data

Please provide data for all adjacent and/or affected surface owners (both up and down stream) whose property may be impacted by proposed development as demonstrated by a floodplain study or survey. Use additional copies of this page as needed.

Adjacent Property Owner Data: Upstream			
Name of Primary Owner (PO): VALENTINE MICHAEL R. TODD E. & ROBIN A			
Physical Address: COUNTY HIGHWAY RT. 11			
City: WEST UNION	State: WV	Zip: 26456	
Mailing Address: CLINTON E BORING SHERIFF, PO BOX 89	City: WEST UNION	State: WV	Zip: 26456
Primary Phone:			
Primary Email:			


Adjacent Property Owner Data: Upstream			
Name of Primary Owner (PO):			
Physical Address:			
City:	State:	Zip:	
Mailing Address:	City:	State:	Zip:
Primary Phone:			
Primary Email:			

Adjacent Property Owner Data: Downstream			
Name of Primary Owner (PO): NEELY GILBERT WAYNE ET UX			
Physical Address: ROUTE 11			
City: WEST UNION	State: WV	Zip: 26456	
Mailing Address: 761 CENTRAL STATION RD	City: WEST UNION	State: WV	Zip: 26456
Primary Phone:			
Primary Email:			


Adjacent Property Owner Data: Downstream			
Name of Primary Owner (PO):			
Physical Address:			
City:	State:	Zip:	
Mailing Address:	City:	State:	Zip:
Primary Phone:			
Primary Email:			



SCALE: 1"=40'

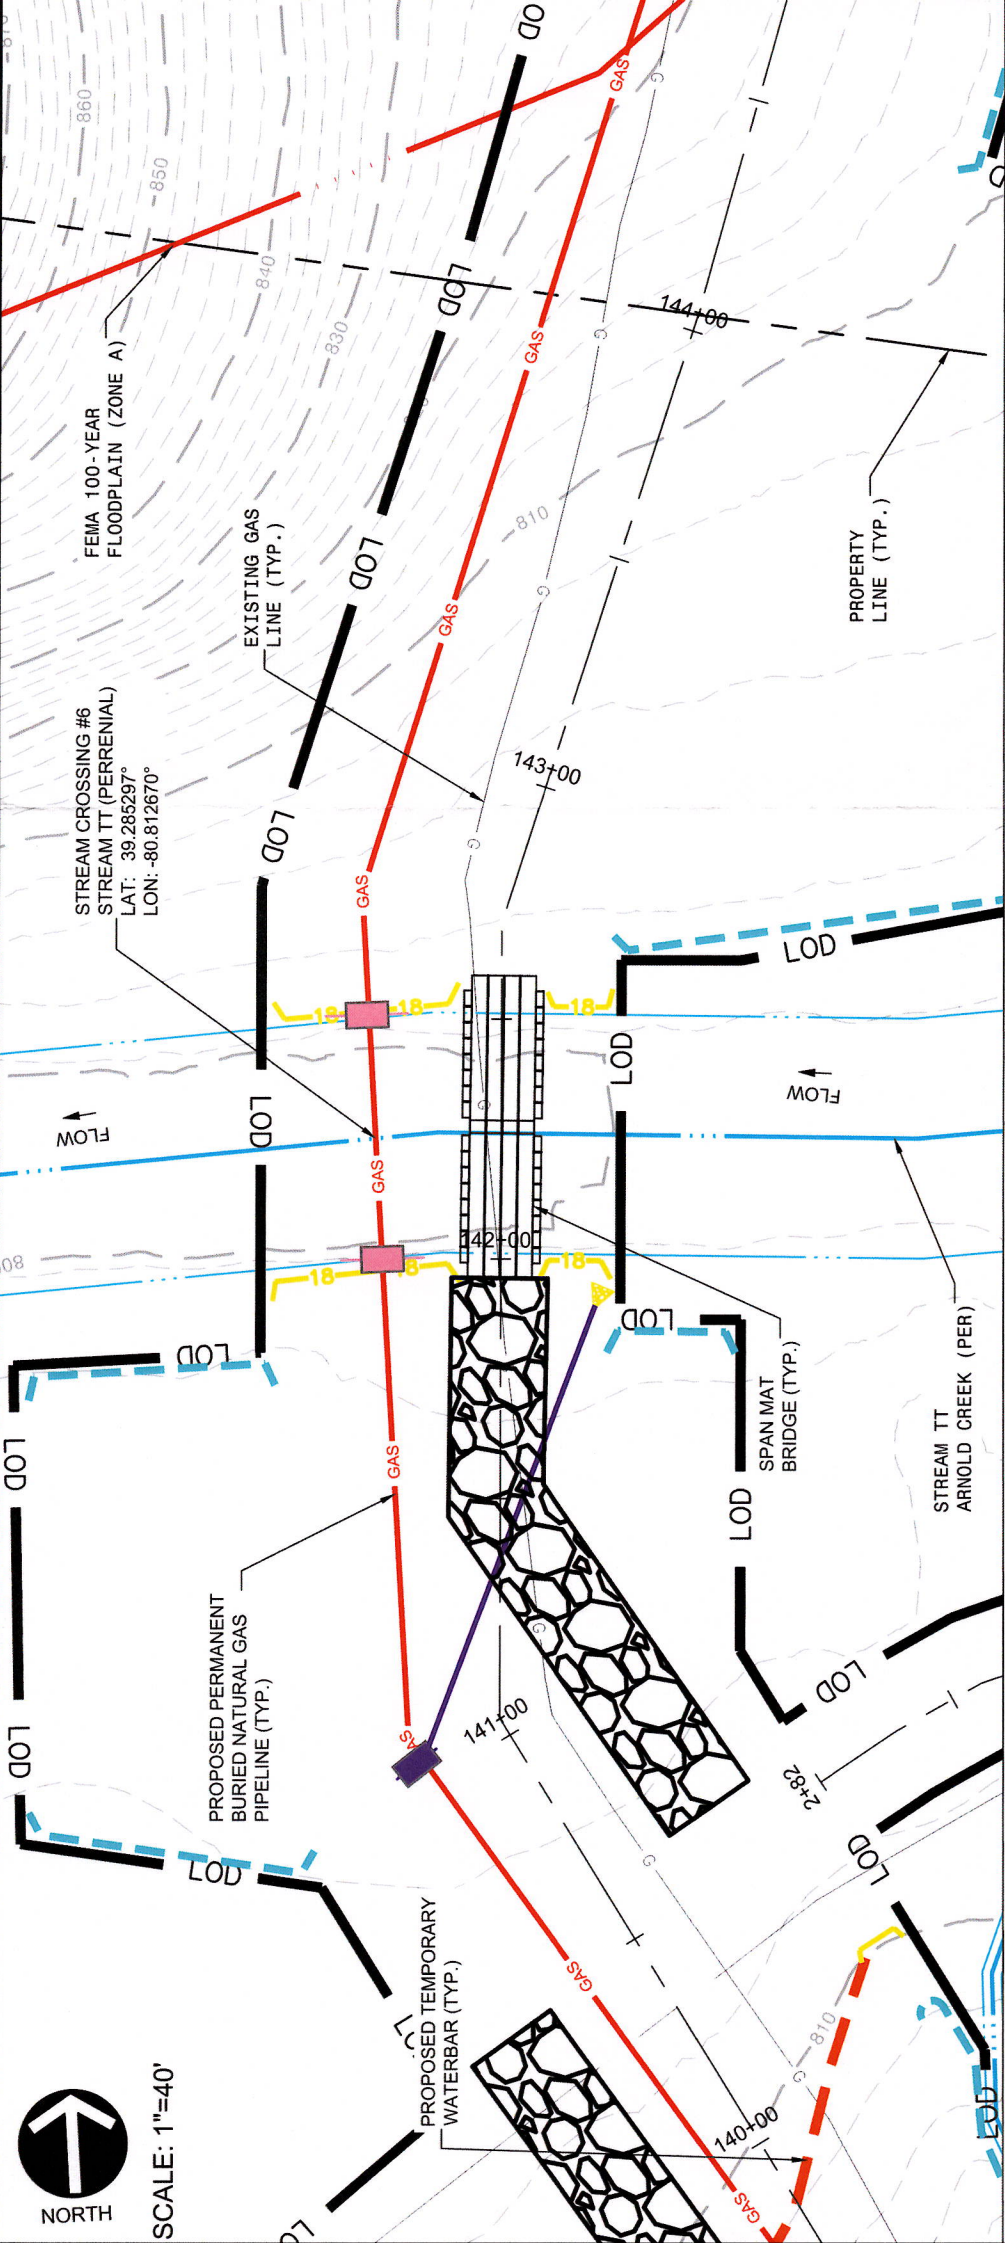

PROFILE VIEW
H: 1"=40', V: 1"=20'

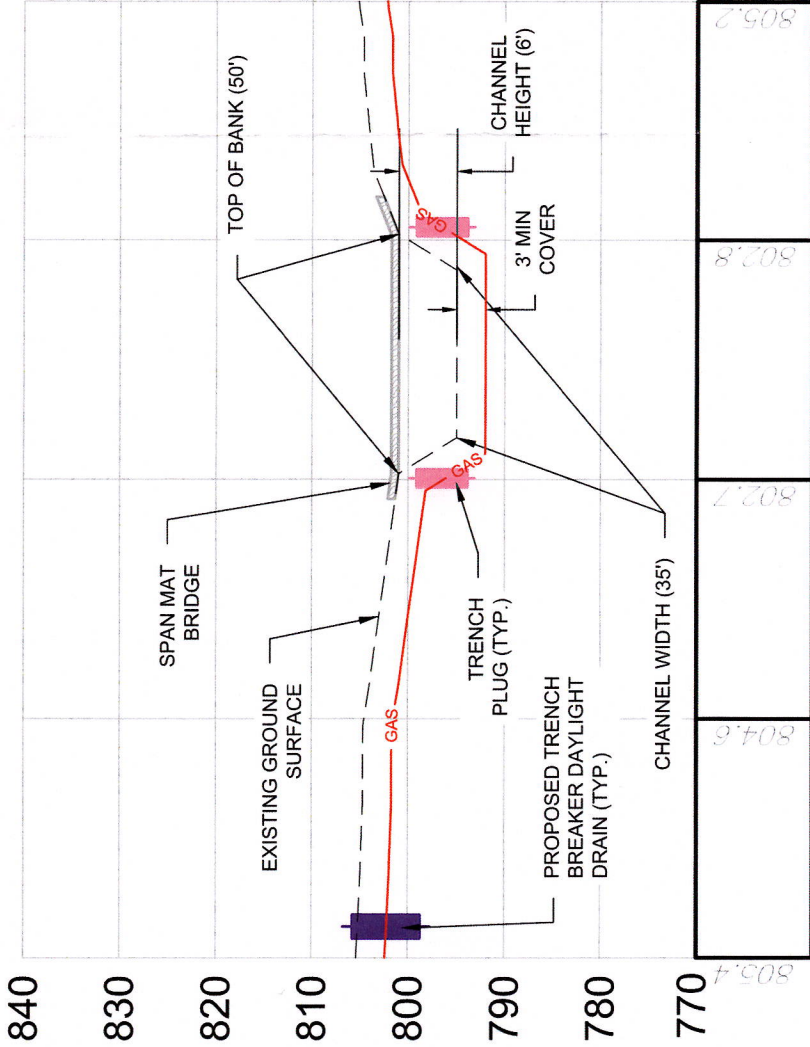


141+00 142+00 143+00


REVISION RECORD	
Date	
01	
02	
03	
04	
05	
06	
07	
08	

MOSAD004 PIPELINE
DODDRIDGE COUNTY
WEST VIRGINIA
PREPARED FOR:
EOM GATHERING OPCO, LLC.
2200 ENERGY DRIVE
CANONSBURG, PA 15317

- NOTES:
- CONTRACTOR SHALL BE RESPONSIBLE FOR FOLLOWING THE REQUIREMENTS OF THE NATIONWIDE PERMIT 58 FOR THE STREAM AND WETLAND CROSSING.
 - SEE "ENVIRONMENTAL WETLAND DELINEATION AND STREAM IDENTIFICATION REPORT" BY GATEWAY ENGINEERS, INC. FOR FURTHER INFORMATION.
 - ORANGE CONSTRUCTION FENCE SHALL BE PLACED AROUND ALL ENVIRONMENTAL FEATURES TO BE PROTECTED ON THE SITE.

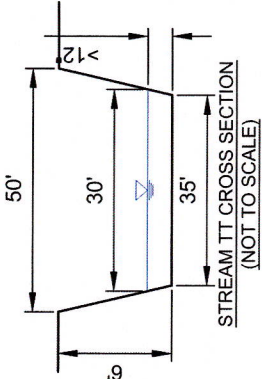

Stream Crossing #6

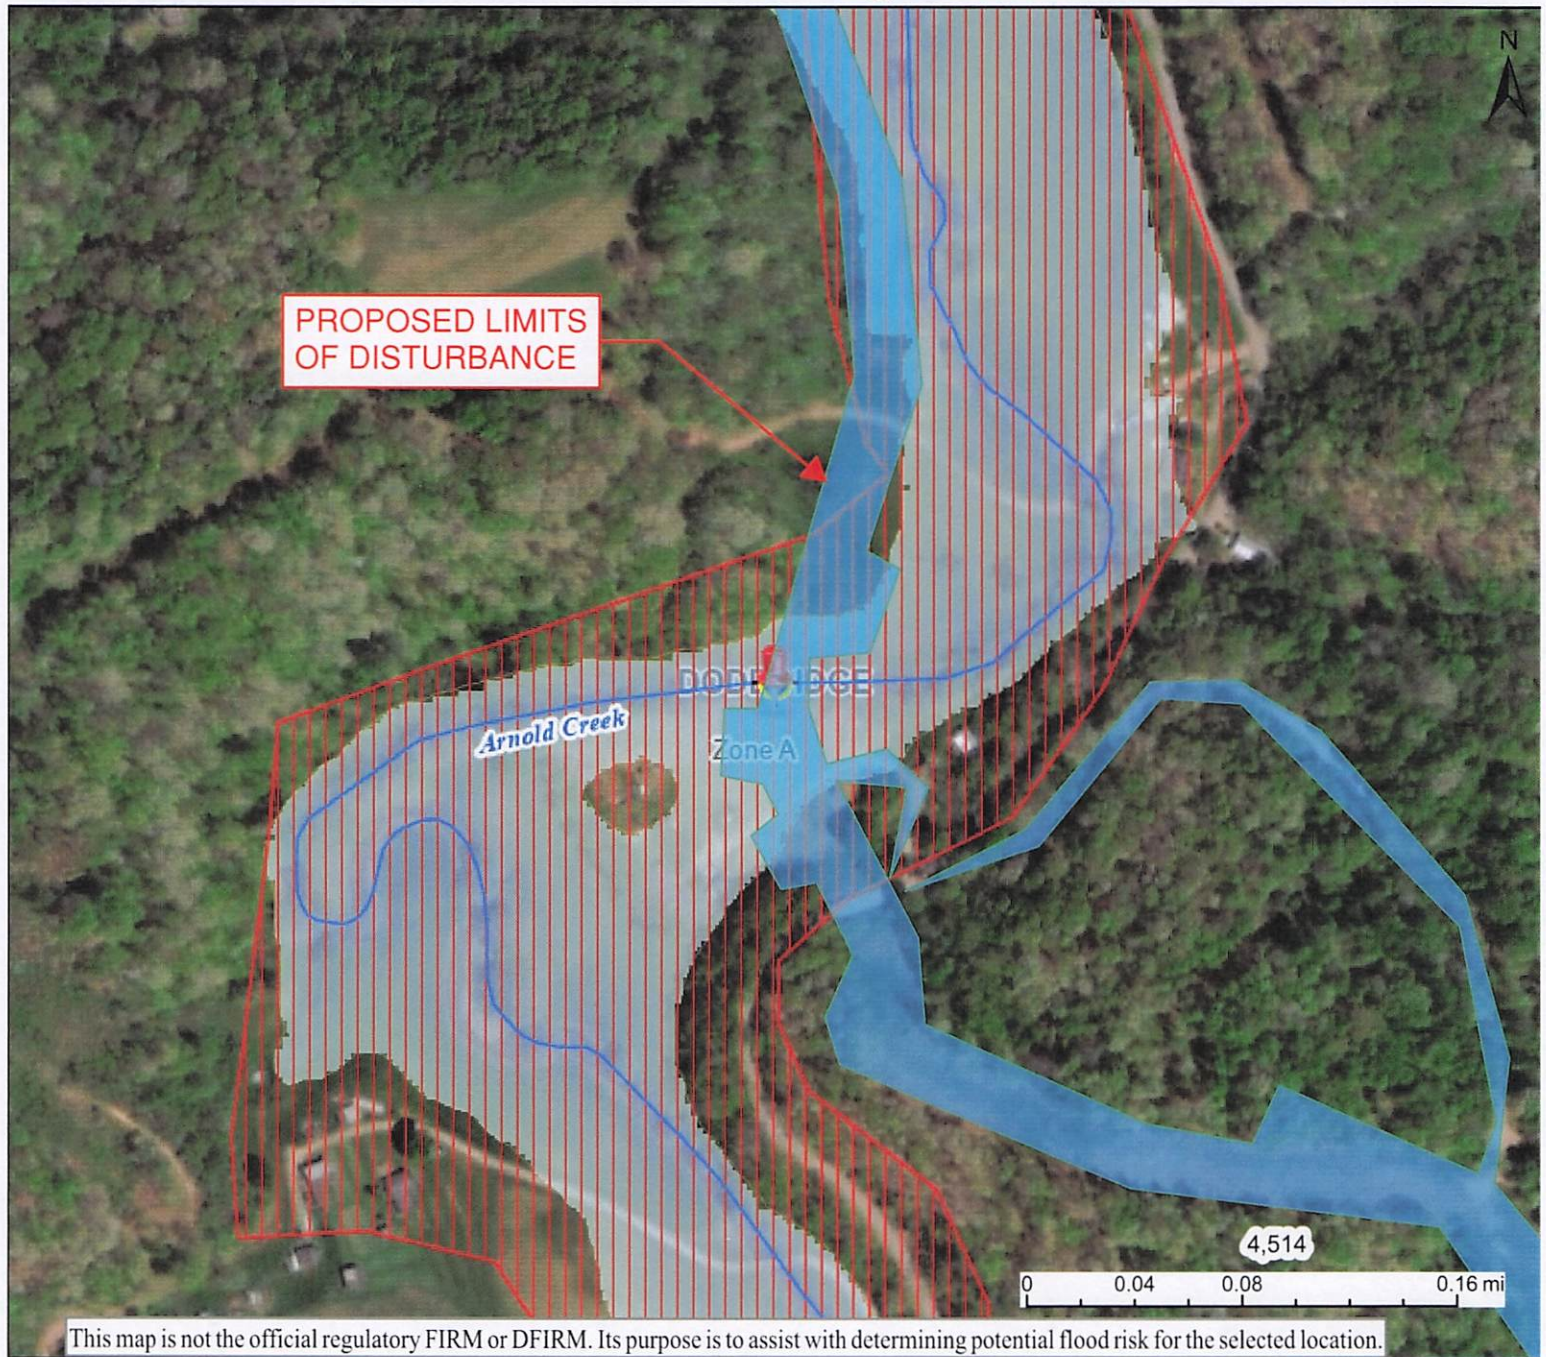

This map is not the official regulatory FIRM or DFIRM. Its purpose is to assist with determining potential flood risk for the selected location.		Flood Info Location Map created on 5/1/2024	
H I G H R I S K		1-Percent-Annual-Chance Flood Hazard Area With Base Flood Elevation (BFE)	User
		Regulatory Floodway in AE Zone	Notes
		1-Percent-Annual-Chance Flood Hazard Area Without BFE (may have Advisory Flood Heights)	Flood Hazard Area Location is WITHIN the FEMA 100-year floodplain. Advisory Flood Heights available.
		1-Percent-Annual-Chance High Risk Advisory	Flood Zone A (Advisory Flood Heights available)
Download the Full Legend for all flood tool symbols https://www.mapwv.gov/flood/map/docs/wv_flood_tool_legend.pdf		Stream Arnold Creek	
Disclaimer: The online map is for use in administering the National Flood Insurance Program. It does not necessarily identify all areas subject to flooding, particularly from local drainage sources of small size. Refer to the official Flood Insurance Study (FIS) for detailed flood elevation data in flood profiles and data tables. WV Flood Tool (https://www.mapwv.gov/flood) is supported by FEMA, WV NFIP Office, and WV GIS Technical Center.		Watershed (HUC8) Little Musringum-Middle Island (5030201)	
		Flood Height Flood Height 4 About 798.8 ft (Source: AFH) NAVD88	
		Water Depth About 10.1 ft (Source: HEC-RAS)	
		Elevation 791.5 ft (Source: FEMA 2018-20) (NAVD88)	
		Community & ID Doddridge County (ID: 540024)	
		FEMA Map & Date 54017C0115C; Effective Date: 10/4/2011	
		Location (lat, long) (39.285297, -80.812670) (WGS84)	
		Parcel ID 09-01-0007-0089-0000	
		E-911 Address multiple addresses	

APPENDIX E

**DEVELOPMENT SITE/PROPERTY INFORMATION – IMPACT 3
(STREAM CROSSING #7)**

Doddridge County Commercial/Industrial
Floodplain Development Permit Application

Development Site/Property Information:

Please provide physical description of the site/property, along with pertinent ownership (surface and mineral rights) data as applicable. Attach appropriate maps from the WV Flood Tool showing location of proposed development. Use additional copies of this page if development spans multiple property boundaries. Designate each property by number (i.e. Property 1 of 1, Property 2 of 7, etc.)

Property Designation: 3 of 6

Site/Property Information:		
Legal Description:		
5.64 AC ARNOLD CK		
Physical Address/911 Address: 259 PICHETTE DR		
Decimal Latitude/Longitude: 39.289144" N / 80.814165 W		
DMS Latitude/Longitude: 39° 17' 20.9184" N / 80° 48' 50.994" W		
District: CENTRAL	Map: 7	Parcel: 09-01-0007-0087-0001
Land Book Description:		
N/A		
Deed Book Reference:		
416		
Tax Map Reference:		
7		
Existing Buildings/Use of Property:		
101 - Residential 1 Family		

Floodplain Location Data: (to be completed by Floodplain Manager or designee)			
Community:	Number:	Panel:	Suffix:
Location (Lat/Long):		Approximate Elevation:	
		Estimated BFE:	
Is the development in the floodway?		Is the development in the floodplain?	
☐ Yes ☐ No		☐ Yes ☐ No Zone: _____	
Notes:			

Doddridge County Commercial/Industrial
Floodplain Development Permit Application

Property Owner Data:

Please provide data on current site/property landowner(s), both surface and mineral rights (as applicable). Use additional copies of this page as needed. Designate each page in relation to each property listed above.

Property Designation: 3 of 6

Property Owner Data:			
Name of Primary Owner (PO): GREATHOUSE ANGELA K			
Physical Address: 259 PICHETTE CRIVE			
City: WEST UNION	State: WV	Zip: 26456	
Mailing Address: 3017 ARNOLDS CREEK RD	City: WEST UNION	State: WV	Zip: 26456
Primary Phone:			
Primary Email:			

Surface Rights Owner Data:			
Name of Primary Owner (PO): GREATHOUSE ANGELA K			
Physical Address: 259 PICHETTE CRIVE			
City: WEST UNION	State: WV	Zip: 26456	
Mailing Address: 3017 ARNOLDS CREEK RD	City: WEST UNION	State: WV	Zip: 26456
Primary Phone:			
Primary Email:			

Mineral Rights Owner Data: (As Applicable)			
Name of Primary Owner (PO): N/A			
Physical Address:			
City:	State:	Zip:	
Mailing Address:	City:	State:	Zip:
Primary Phone:			
Primary Email:			

Adjacent and/or Affected Landowners Data

Please provide data for all adjacent and/or affected surface owners (both up and down stream) whose property may be impacted by proposed development as demonstrated by a floodplain study or survey. Use additional copies of this page as needed.

Adjacent Property Owner Data: Upstream						
Name of Primary Owner (PO): LEGGETT IONATHAN L & AMANDA D						
Physical Address: 128 CARATELLI DR						
City: WEST UNION	State: WV	Zip: 26456				
Mailing Address: 128 CARATELLI DRIVE	City: WEST UNION	State: WV	Zip: 26456			
Primary Phone:						
Primary Email:						

Adjacent Property Owner Data: Upstream						
Name of Primary Owner (PO):						
Physical Address:						
City:	State:	Zip:				
Mailing Address:	City:	State:	Zip:			
Primary Phone:						
Primary Email:						


Adjacent Property Owner Data: Downstream						
Name of Primary Owner (PO): CUTRIGHT ALLEN & VICKIE						
Physical Address: 148 PICHETTE DRIVE						
City: WEST UNION	State: WV	Zip: 26456				
Mailing Address: 259 PICHETTE DR	City: WEST UNION	State: WV	Zip: 26456			
Primary Phone:						
Primary Email:						


Adjacent Property Owner Data: Downstream						
Name of Primary Owner (PO):						
Physical Address:						
City:	State:	Zip:				
Mailing Address:	City:	State:	Zip:			
Primary Phone:						
Primary Email:						

REVISION RECORD	No	Date
	01	-
	02	-
	03	-
	04	-
	05	-
	06	-
	07	-


REVISION RECORD

EROSION AND SEDIMENT CONTROL LEGEND

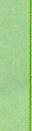
- | | |
|---|---|
|  | DELINEATED STREAM (w/ TOP OF BANK) |
|  | CH. 33 STREAM |
|  | FLOODWAY |
|  | WETLAND |
|  | PROPOSED LIMIT OF DISTURBANCE / PER |
|  | PROPOSED PRIORITY ONE SILT FENCE |
|  | PROPOSED 18" COMPOST FILTER SOCK |
|  | PROPOSED SUPER SILT FENCE |
|  | PROPOSED ORANGE CONSTRUCTION S |
|  | PROPOSED PERMANENT WATERBAR |
|  | PROPOSED TEMPORARY WATERBAR |
|  | PROPOSED TRENCH PLUG |
|  | PROPOSED TRENCH BREAKER DAYLIGHT |
|  | PROPOSED TRENCH BREAKER PASS TH |
|  | PROPOSED EROSION CONTROL BLANKET |
|  | PROPOSED ROCK CONSTRUCTION ENTR |
|  | PROPOSED TIMBER MAT |
|  | PROPOSED ROCK STOCKPILE |
|  | PROPOSED GAS LINE |
|  | PROPOSED CUTOFF DRAIN |
|  | NO STOCKPILING |
|  | PROPOSED TRANSVERSE TRENCH DRAIN SYSTEM |
|  | PROPOSED OUTLET PROTECTION |
|  | PROPOSED TOPSOIL COVERED ROCK ARM |
|  | PROPOSED GEOGRID |

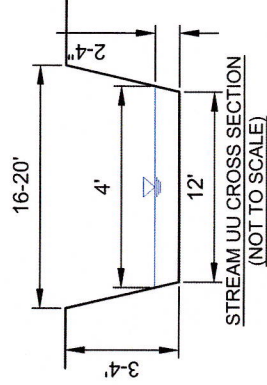

1. CONTRACTOR SHALL BE RESPONSIBLE FOR FOLLOWING THE REQUIREMENTS OF THE NATIONWIDE PERMIT 58 FOR THE STREAM AND WETLAND CROSSING.
2. SEE "ENVIRONMENTAL WETLAND DELINEATION AND STREAM IDENTIFICATION REPORT" BY GATEWAY ENGINEERS, INC. FOR FURTHER INFORMATION.
3. ORANGE CONSTRUCTION FENCE SHALL BE PLACED AROUND ALL ENVIRONMENTAL FEATURES TO BE PROTECTED ON THE SITE.

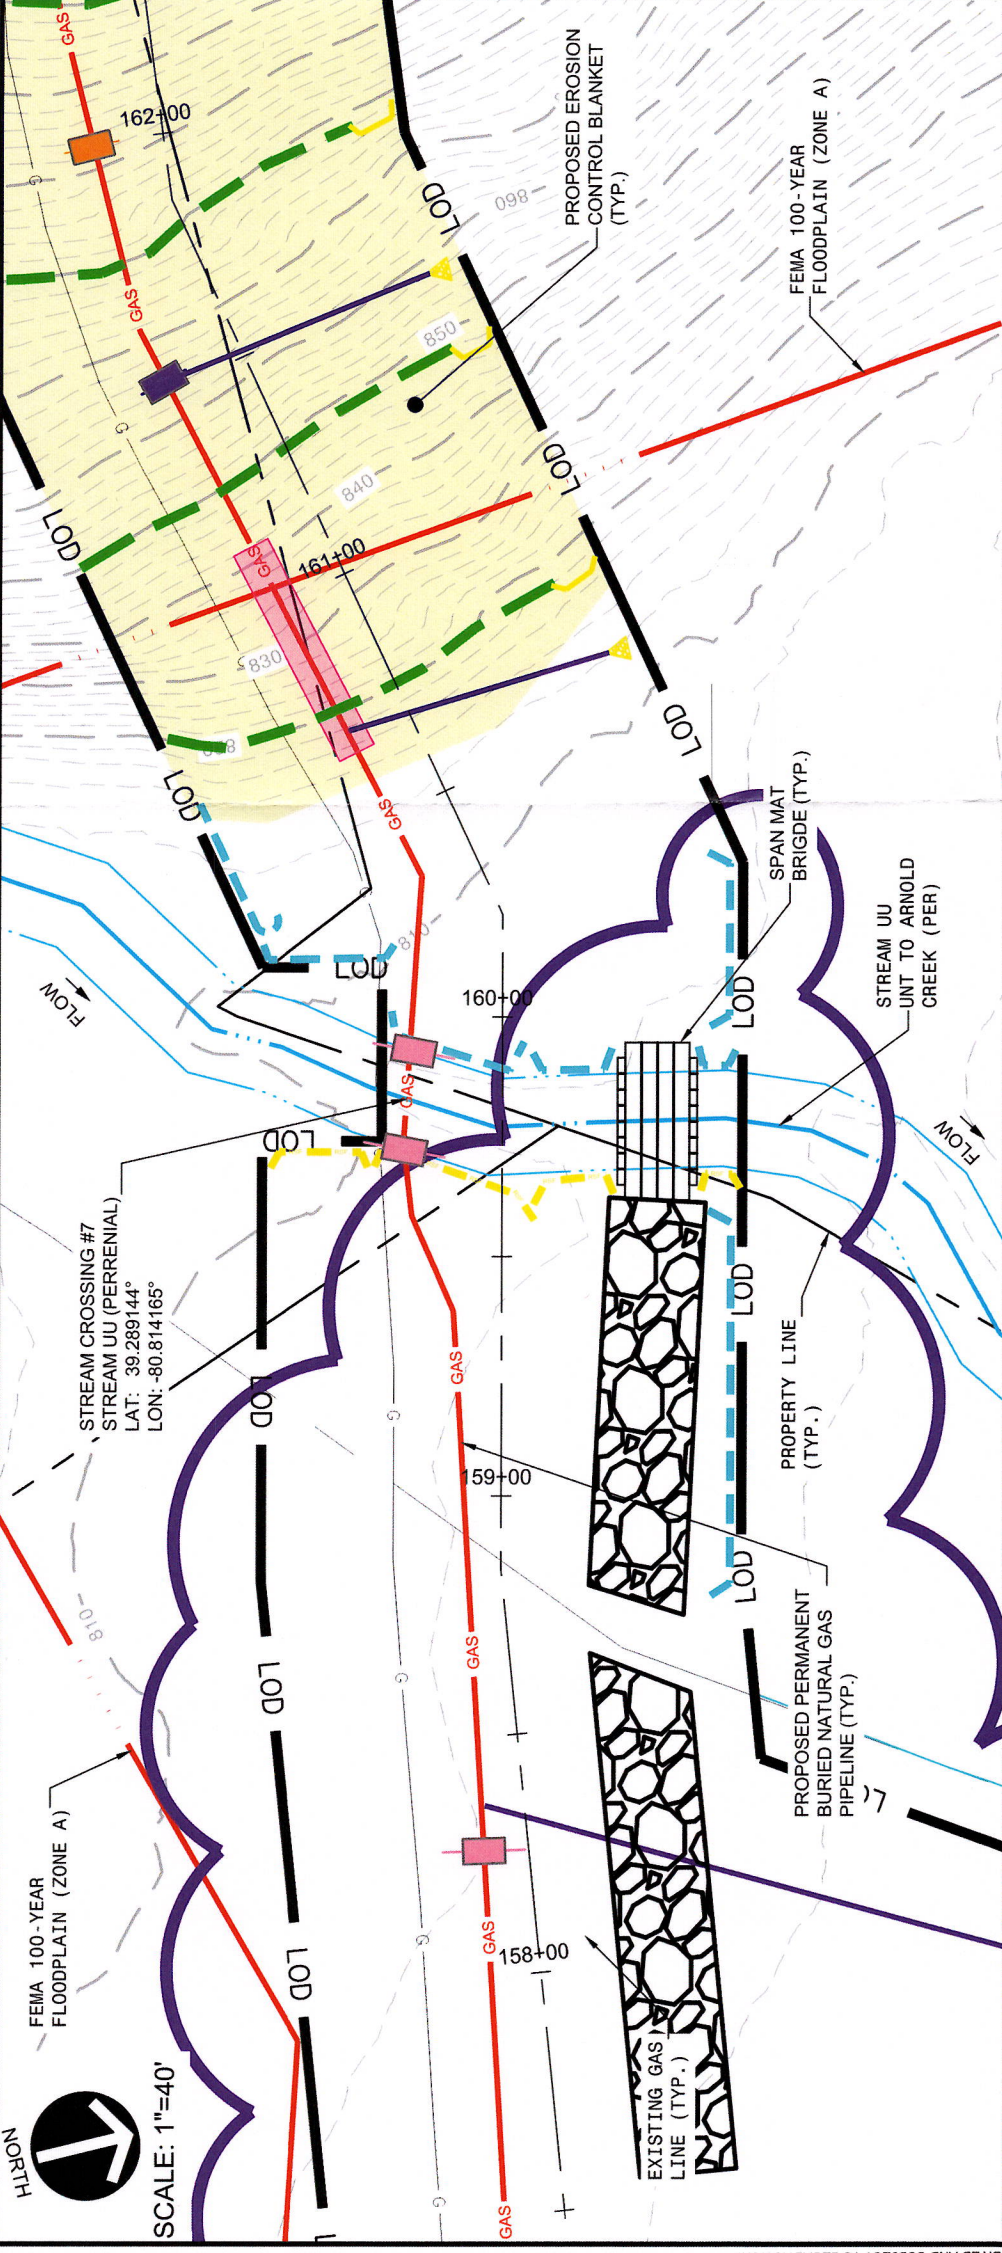


PROFILE VIEW
H: 1"=40', V: 1"=20'

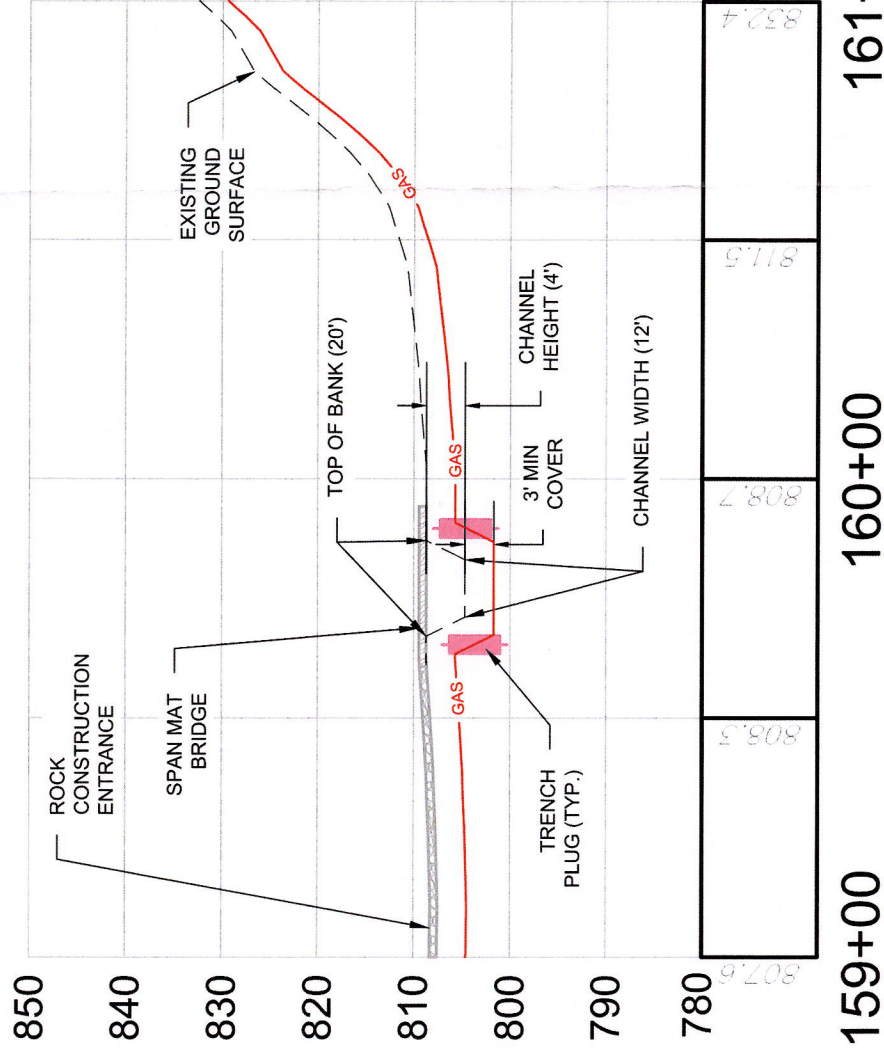

159+00 160+00 161+00

Stream Crossing #7

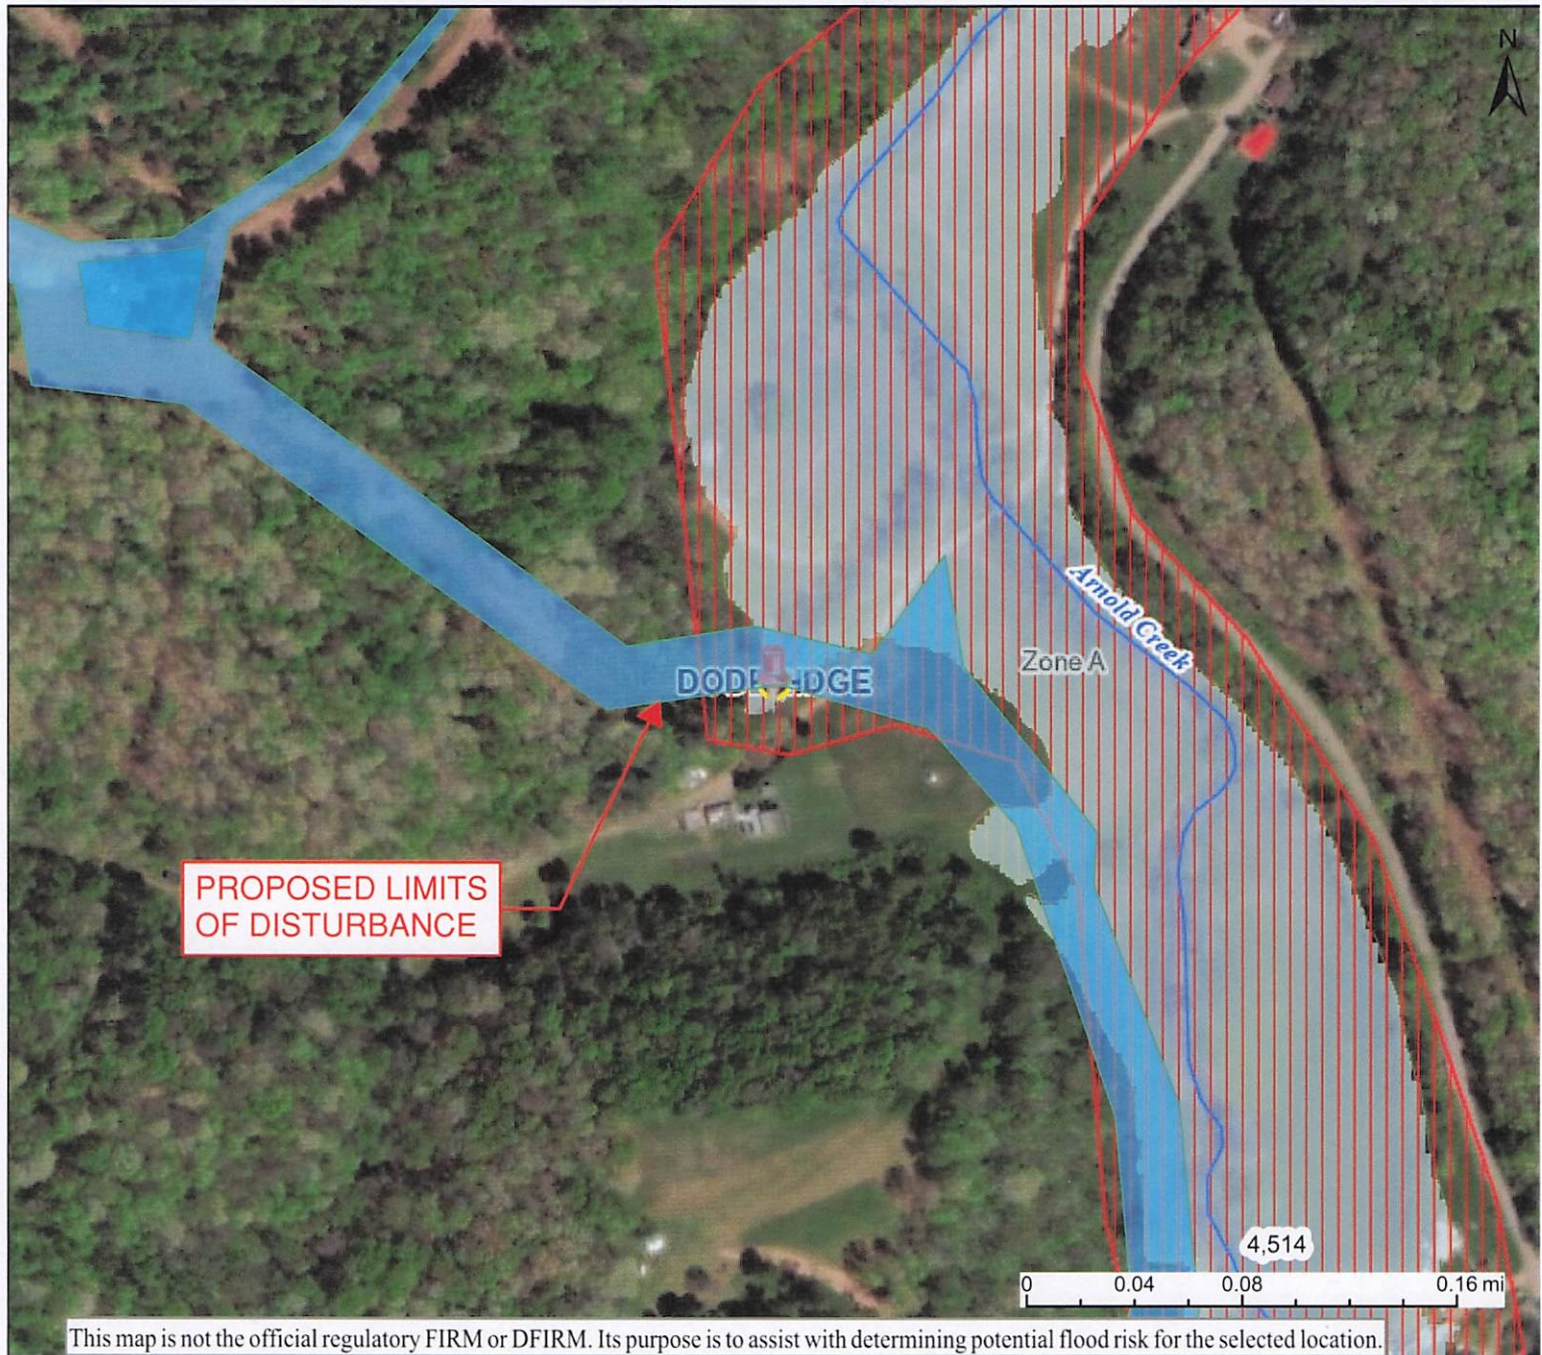

This map is not the official regulatory FIRM or DFIRM. Its purpose is to assist with determining potential flood risk for the selected location.

Download the Full Legend for all flood tool symbols https://www.mapwv.gov/flood/map/docs/wv_flood_tool_legend.pdf		Flood Info Location Map created on 5/1/2024	
H I G H R I S K		1-Percent-Annual-Chance Flood Hazard Area With Base Flood Elevation (BFE)	User
		Regulatory Floodway in AE Zone	Notes
		1-Percent-Annual-Chance Flood Hazard Area Without BFE (may have Advisory Flood Heights)	Flood Hazard Area Location is WITHIN the FEMA 100-year floodplain. Advisory Flood Heights available.
		1-Percent-Annual-Chance High Risk Advisory	Flood Zone A (Advisory Flood Heights available)
Disclaimer: The online map is for use in administering the National Flood Insurance Program. It does not necessarily identify all areas subject to flooding, particularly from local drainage sources of small size. Refer to the official Flood Insurance Study (FIS) for detailed flood elevation data in flood profiles and data tables. WV Flood Tool (https://www.mapwv.gov/flood) is supported by FEMA, WV NFIP Office, and WV GIS Technical Center.		Stream Arnold Creek	Watershed (HUC8) Little Musringum-Middle Island (5030201)
		Flood Height Flood Height 4 About 796.7 ft (Source: AFH) NAVD88	Water Depth About 2.9 ft (Source: HEC-RAS)
		Elevation 801.1 ft (Source: FEMA 2018-20) (NAVD88)	Community & ID Doddridge County (ID: 540024)
		FEMA Map & Date 54017C0115C; Effective Date: 10/4/2011	Location (lat, long) (39.289144, -80.814165) (WGS84)
		Parcel ID 09-01-0007-0087-0001	E-911 Address 259 PICHETTE DR , WEST UNION, WV, 26456

APPENDIX F

**DEVELOPMENT SITE/PROPERTY INFORMATION – IMPACT 4
(STREAM CROSSING #8)**

Doddridge County Commercial/Industrial
Floodplain Development Permit Application

Development Site/Property Information:

Please provide physical description of the site/property, along with pertinent ownership (surface and mineral rights) data as applicable. Attach appropriate maps from the WV Flood Tool showing location of proposed development. Use additional copies of this page if development spans multiple property boundaries. Designate each property by number (i.e. Property 1 of 1, Property 2 of 7, etc.)

Property Designation: 4 of 6

Site/Property Information:		
Legal Description:		
46.91 AC ARNOLDS CREEK		
Physical Address/911 Address: 2055 CENTRAL STATION RD, WEST UNION, WV 26456		
Decimal Latitude/Longitude: 39.294426" N / 80.819934" W		
DMS Latitude/Longitude: 39° 17' 39.9336" N / 80° 49' 11.7624" W		
District: CENTRAL	Map: 7	Parcel: 09-01-0007-0070-0002
Land Book Description:		
N/A		
Deed Book Reference:		
238		
Tax Map Reference:		
7		
Existing Buildings/Use of Property:		
113 - Inactive Farm		

Floodplain Location Data: (to be completed by Floodplain Manager or designee)			
Community:	Number:	Panel:	Suffix:
Location (Lat/Long):		Approximate Elevation:	
		Estimated BFE:	
Is the development in the floodway? ☐ Yes ☐ No		Is the development in the floodplain? ☐ Yes ☐ No Zone: _____	
Notes:			

Doddridge County Commercial/Industrial
Floodplain Development Permit Application

Property Owner Data:

Please provide data on current site/property landowner(s), both surface and mineral rights (as applicable). Use additional copies of this page as needed. Designate each page in relation to each property listed above.

Property Designation: 4 of 6

Property Owner Data:			
Name of Primary Owner (PO): AMERICA RICKY A ETUX & ALBERT R RICHARDS ETUX (SURV)			
Physical Address: 2055 CENTRAL STATION RD			
City: WEST UNION	State: WV	Zip: 26456	
Mailing Address: 2055 CENTRAL STATION RD	City: WEST UNION	State: WV	Zip: 26456
Primary Phone:			
Primary Email:			

Surface Rights Owner Data:			
Name of Primary Owner (PO): AMERICA RICKY A ETUX & ALBERT R RICHARDS ETUX (SURV)			
Physical Address: 2055 CENTRAL STATION RD			
City: WEST UNION	State: WV	Zip: 26456	
Mailing Address: 2055 CENTRAL STATION RD	City: WEST UNION	State: WV	Zip: 26456
Primary Phone:			
Primary Email:			

Mineral Rights Owner Data: (As Applicable)			
Name of Primary Owner (PO): N/A			
Physical Address:			
City:	State:	Zip:	
Mailing Address:	City:	State:	Zip:
Primary Phone:			
Primary Email:			

Adjacent and/or Affected Landowners Data




Please provide data for all adjacent and/or affected surface owners (both up and down stream) whose property may be impacted by proposed development as demonstrated by a floodplain study or survey. Use additional copies of this page as needed.

Adjacent Property Owner Data: Upstream			
Name of Primary Owner (PO): EAKLES HOWARD			
Physical Address: ROUTE 11			
City: WEST UNION	State: WV	Zip: 26456	
Mailing Address: 1791 CENTRAL STATION ROAD	City: WEST UNION	State: WV	Zip: 26456
Primary Phone:			
Primary Email:			

Adjacent Property Owner Data: Upstream			
Name of Primary Owner (PO):			
Physical Address:			
City:	State:	Zip:	
Mailing Address:	City:	State:	Zip:
Primary Phone:			
Primary Email:			

Adjacent Property Owner Data: Downstream			
Name of Primary Owner (PO): EQM GATHERING OPCO LLC			
Physical Address: ROUTE 36			
City: WEST UNION	State: WV	Zip: 26456	
Mailing Address: 2200 ENERGY DR	City: CANONSBURG	State: PA	Zip: 15317
Primary Phone:			
Primary Email:			

Adjacent Property Owner Data: Downstream			
Name of Primary Owner (PO):			
Physical Address:			
City:	State:	Zip:	
Mailing Address:	City:	State:	Zip:
Primary Phone:			
Primary Email:			

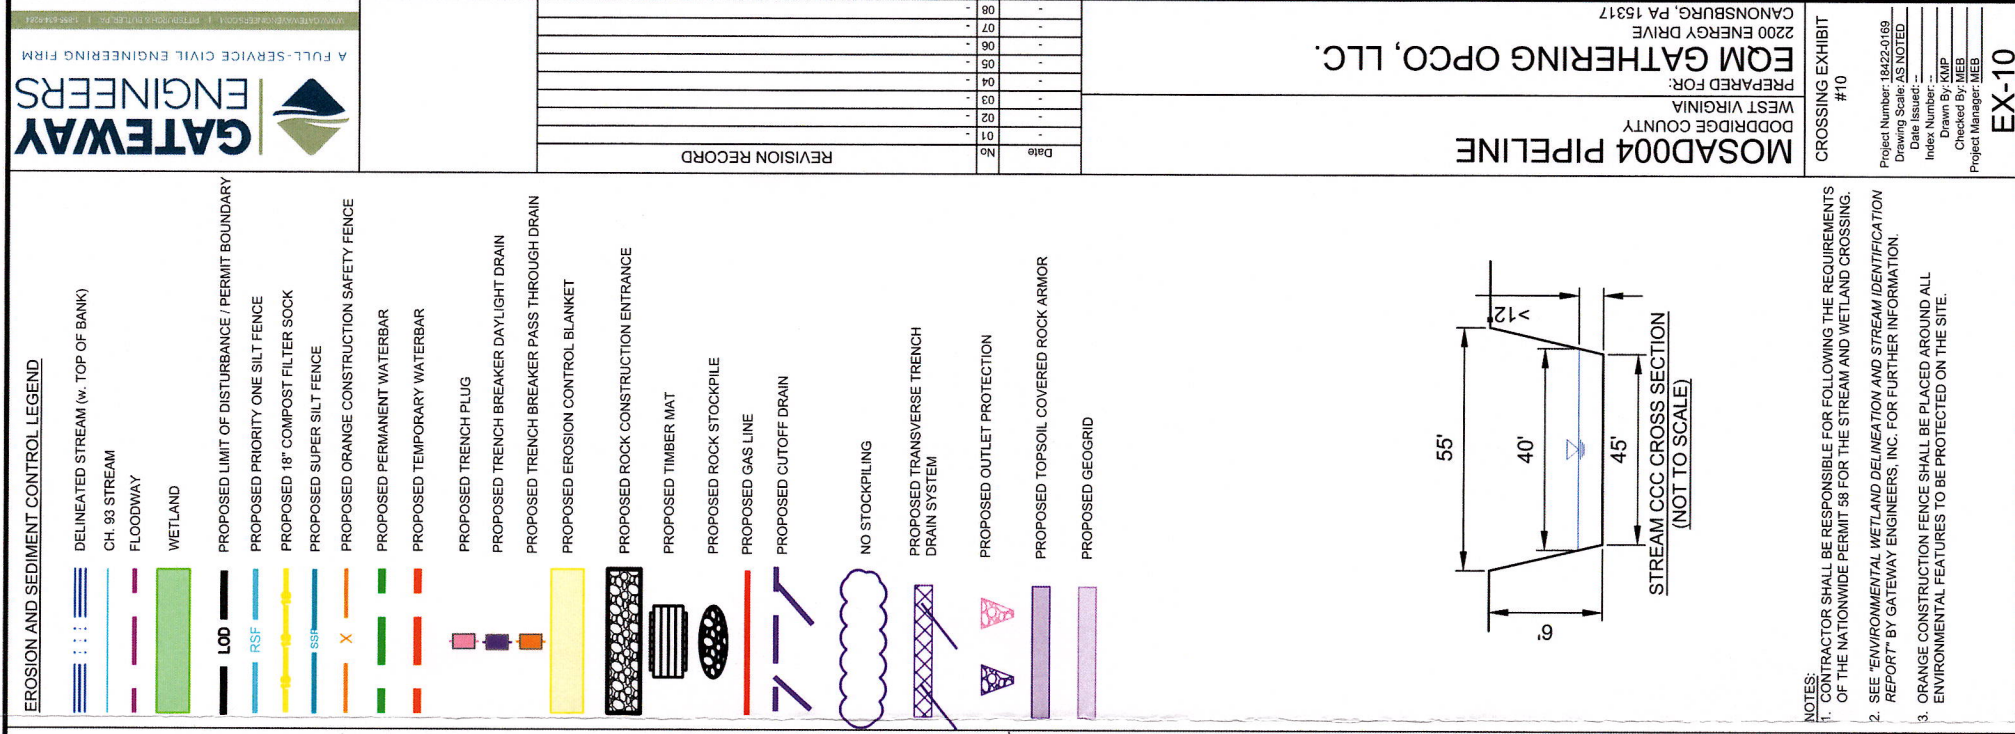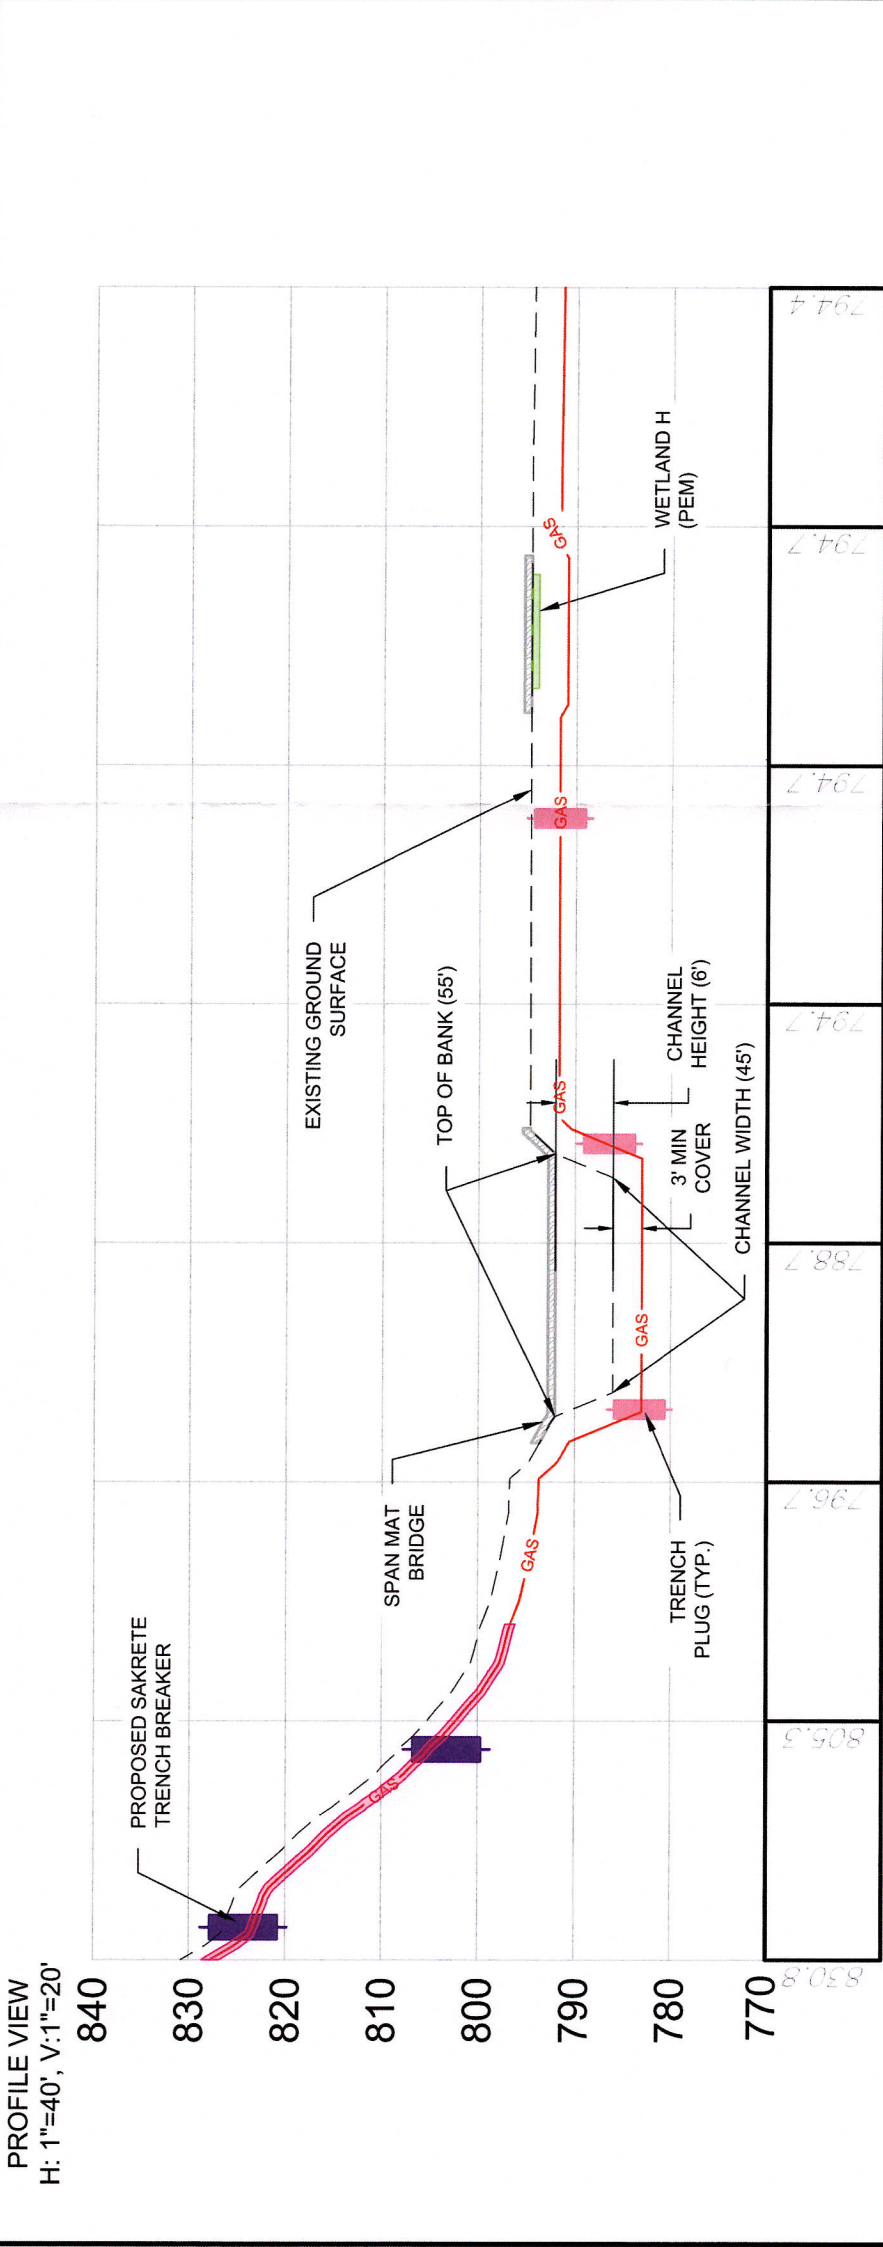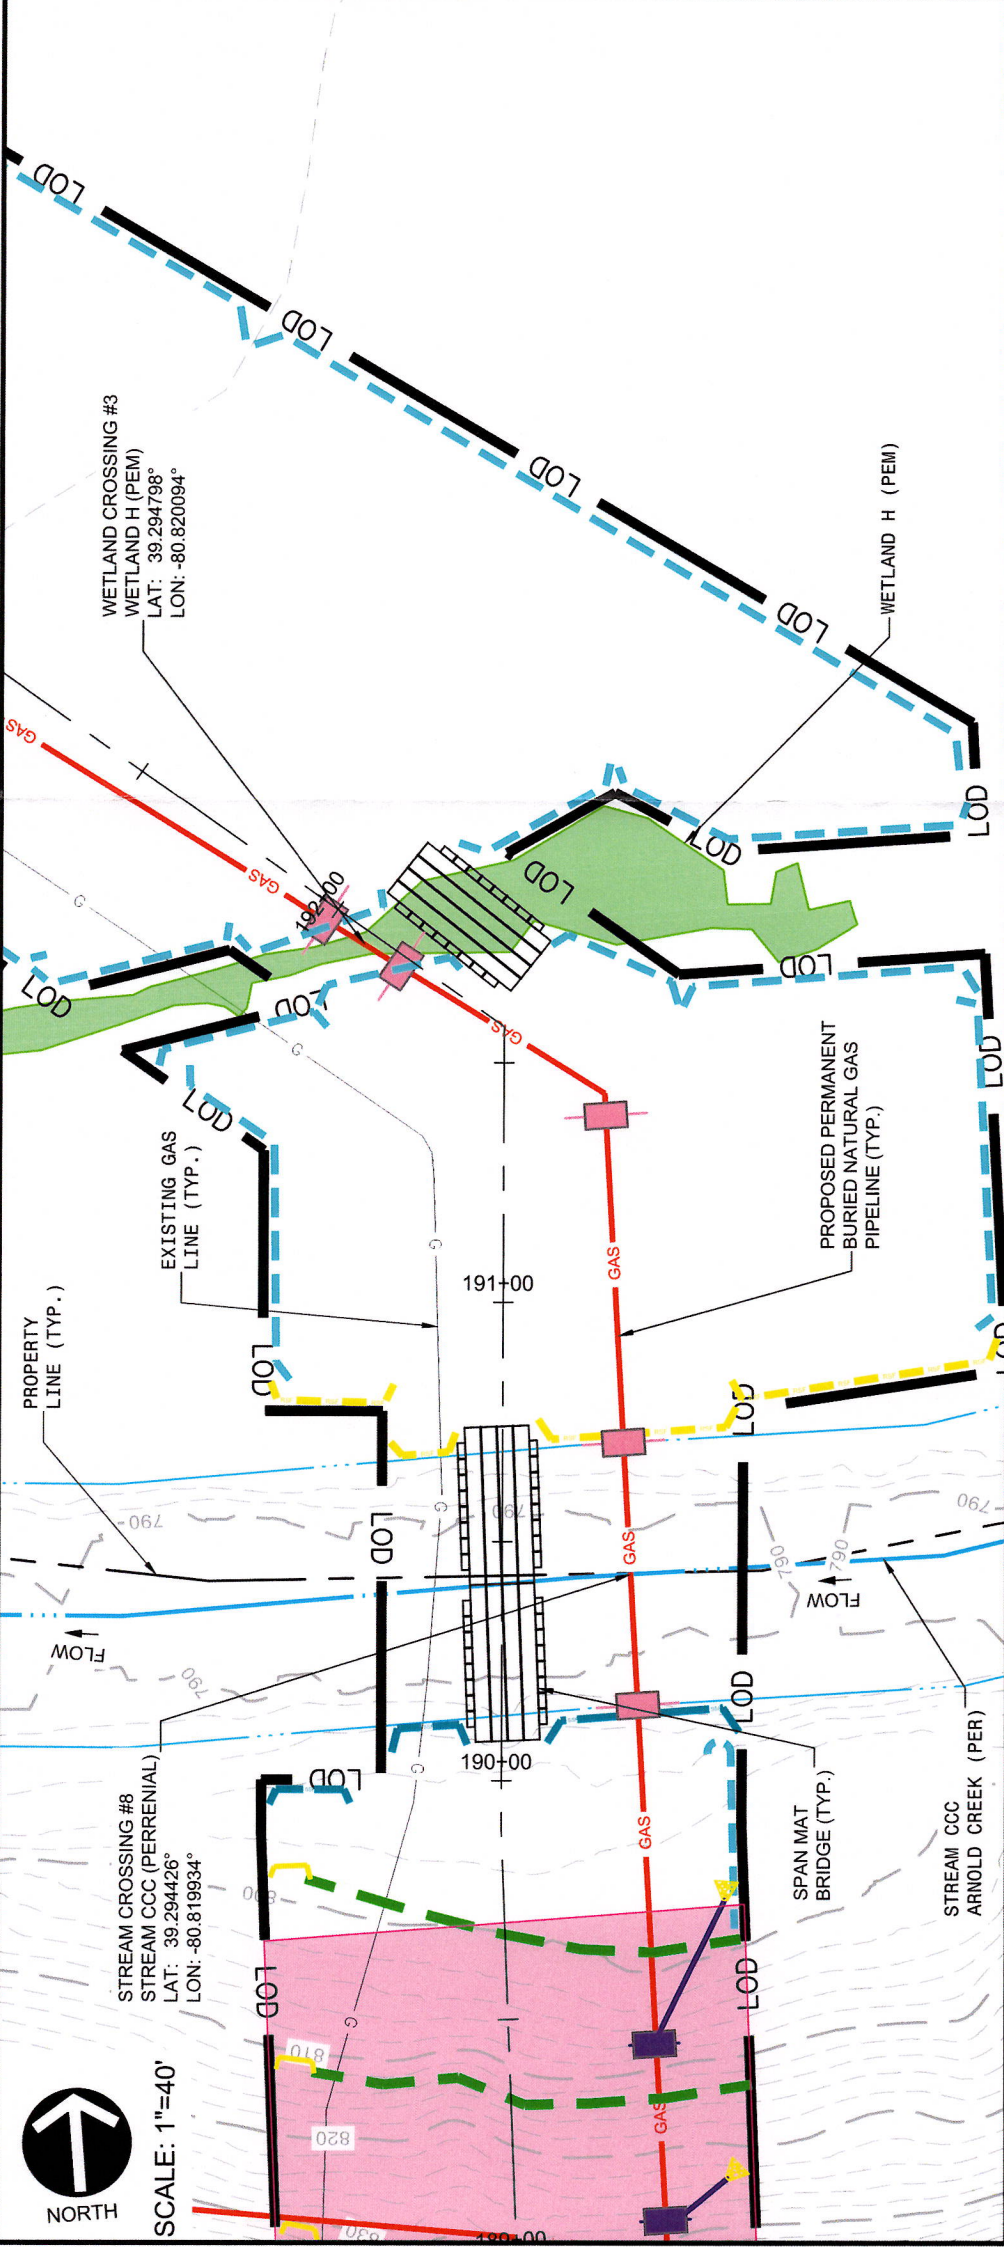

Stream Crossing #8



Zone AE 1-Percent-Annual-Chance Flood Hazard Area With Base Flood Elevation (BFE) Floodway Regulatory Floodway in AE Zone Zone A 1-Percent-Annual-Chance Flood Hazard Area Without BFE (may have Advisory Flood Heights) Advisory 1-Percent-Annual-Chance High Risk Advisory Download the Full Legend for all flood tool symbols https://www.mapwv.gov/flood/map/docs/wv_flood_tool_legend.pdf Disclaimer: The online map is for use in administering the National Flood Insurance Program. It does not necessarily identify all areas subject to flooding, particularly from local drainage sources of small size. Refer to the official Flood Insurance Study (FIS) for detailed flood elevation data in flood profiles and data tables. WV Flood Tool (https://www.mapwv.gov/flood) is supported by FEMA, WV NFIP Office, and WV GIS Technical Center.		Flood Info Location Map created on 5/1/2024 User Notes Flood Hazard Area Location is WITHIN the FEMA 100-year floodplain. Advisory Flood Heights available. Flood Zone Stream Watershed (HUC8) A (Advisory Flood Heights available) Arnold Creek Little Musringum-Middle Island (5030201) Flood Height Water Depth Elevation 782.6 ft (Source: FEMA 2018-20) (NAVD88) About 10.0 ft (Source: HEC-RAS) Flood Height 4 About 790.8 ft (Source: AFH) NAVD88 Community & ID FEMA Map & Date Location (lat, long) Parcel ID E-911 Address Doddridge County (ID: 540024) 54017C0115C; Effective Date: 10/4/2011 (39.294426, -80.819934) (WGS84) 09-01-0007-0070-0002 2055 CENTRAL STATION RD , WEST UNION, WV, 26456
---	--	---

APPENDIX G

**DEVELOPMENT SITE/PROPERTY INFORMATION – IMPACT 5
(STREAM CROSSING #9)**

Doddridge County Commercial/Industrial
Floodplain Development Permit Application

Development Site/Property Information:

Please provide physical description of the site/property, along with pertinent ownership (surface and mineral rights) data as applicable. Attach appropriate maps from the WV Flood Tool showing location of proposed development. Use additional copies of this page if development spans multiple property boundaries. Designate each property by number (i.e. Property 1 of 1, Property 2 of 7, etc.)

Property Designation: 5 of 6

Site/Property Information:		
Legal Description:		
ARNOLDS CREEK 2 AC (LAND CONTRACT J TEBAY)		
Physical Address/911 Address: ROUTE 11 1 WEST UNION		
Decimal Latitude/Longitude: 39.261513" N / 80.808979 W		
DMS Latitude/Longitude: 39° 15' 41.4468" N / 80° 48' 32.3238" W		
District: WEST UNION	Map: 19	Parcel: 09-08-0019-0004-0000
Land Book Description:		
N/A		
Deed Book Reference:		
229		
Tax Map Reference:		
19		
Existing Buildings/Use of Property:		
112 - Active Farm		

Floodplain Location Data: (to be completed by Floodplain Manager or designee)			
Community:	Number:	Panel:	Suffix:
Location (Lat/Long):		Approximate Elevation:	
		Estimated BFE:	
Is the development in the floodway? ☐ Yes ☐ No		Is the development in the floodplain? ☐ Yes ☐ No Zone: _____	
Notes:			

Doddridge County Commercial/Industrial
Floodplain Development Permit Application

Property Owner Data:

Please provide data on current site/property landowner(s), both surface and mineral rights (as applicable). Use additional copies of this page as needed. Designate each page in relation to each property listed above.

Property Designation: 5 of 6

Property Owner Data:			
Name of Primary Owner (PO): PERINE DONALD R			
Physical Address: RT 11 1 WEST UNION			
City: WEST UNION	State: WV	Zip: 26456	
Mailing Address: 1409 ARNOLDS CREEK RD	City: WEST UNION	State: WV	Zip: 26456
Primary Phone:			
Primary Email:			

Surface Rights Owner Data:			
Name of Primary Owner (PO): PERINE DONALD R			
Physical Address: RT 11 1 WEST UNION			
City: WEST UNION	State: WV	Zip: 26456	
Mailing Address: 1409 ARNOLDS CREEK RD	City: WEST UNION	State: WV	Zip: 26456
Primary Phone:			
Primary Email:			

Mineral Rights Owner Data: (As Applicable)			
Name of Primary Owner (PO):			
Physical Address:			
City:	State:	Zip:	
Mailing Address:	City:	State:	Zip:
Primary Phone:			
Primary Email:			

Adjacent and/or Affected Landowners Data



Please provide data for all adjacent and/or affected surface owners (both up and down stream) whose property may be impacted by proposed development as demonstrated by a floodplain study or survey. Use additional copies of this page as needed.

Adjacent Property Owner Data: Upstream			
Name of Primary Owner (PO): EQM GATHERING OPCO LLC			
Physical Address: OFF ROUTE 11			
City: WEST UNION	State: WV	Zip: 26456	
Mailing Address: 2200 ENERGY DRIVE	City: CANONSBURG	State: PA	Zip: 15317
Primary Phone:			
Primary Email:			

Adjacent Property Owner Data: Upstream			
Name of Primary Owner (PO): MIGNANELLI MICHAEL J & JENNIFER L (SURV)			
Physical Address: ROUTE 11			
City: WEST UNION	State: WV	Zip: 26456	
Mailing Address: 123 SCOTT RIDGE RD	City: HARMONY	State: PA	Zip: 16037
Primary Phone:			
Primary Email:			

Adjacent Property Owner Data: Downstream			
Name of Primary Owner (PO): DOLL LORIE M			
Physical Address: ROUTE 11			
City: WEST UNION	State: WV	Zip: 26456	
Mailing Address: PO BOX 10211, SV-24	City: VAN NUYS	State: CA	Zip: 91410
Primary Phone:			
Primary Email:			

Adjacent Property Owner Data: Downstream			
Name of Primary Owner (PO):			
Physical Address:			
City:	State:	Zip:	
Mailing Address:	City:	State:	Zip:
Primary Phone:			
Primary Email:			

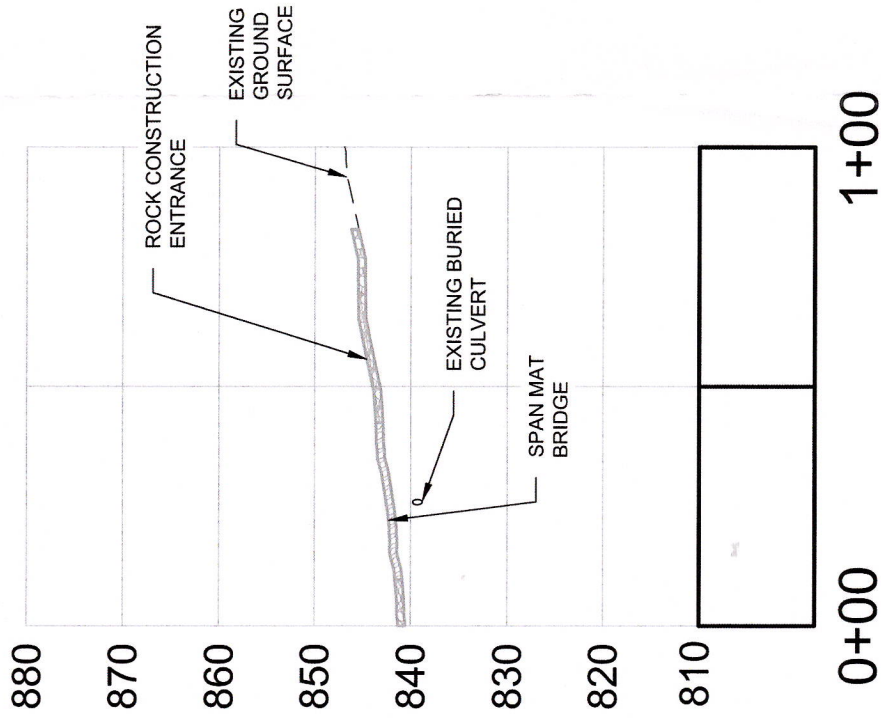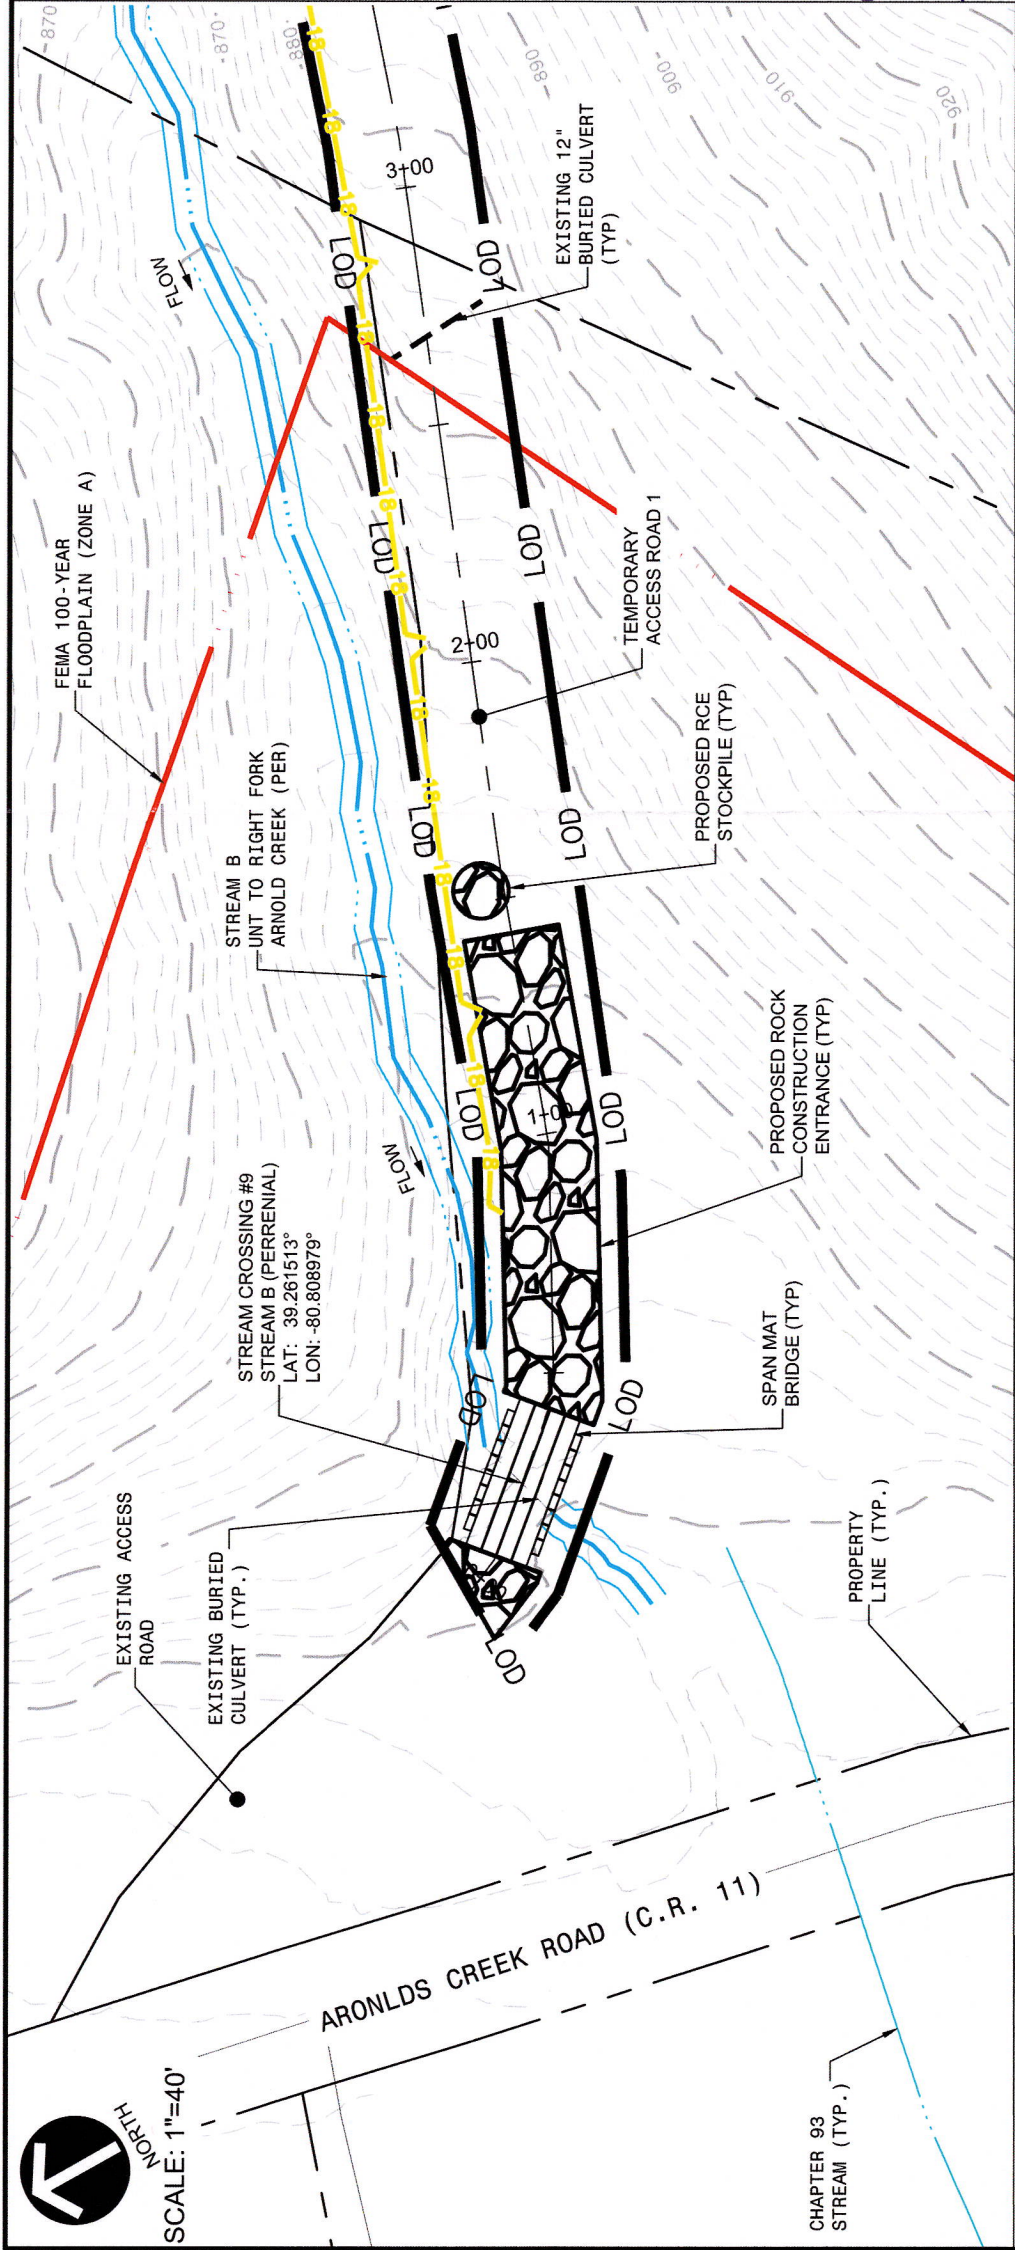

Date	No
-	01
-	02
-	03
-	04
-	05
-	06
-	07
-	08

EROSION AND SEDIMENT CONTROL LEGEND

- | | |
|---|---|
|  | DELINEATED STREAM (w. TOP OF BANK) |
|  | CH 93 STREAM |
|  | FLOODWAY |
|  | WETLAND |
|  | PROPOSED LIMIT OF DISTURBANCE / PERMIT BOUNDARY |
|  | PROPOSED PRIORITY ONE SILT FENCE |
|  | PROPOSED 18" COMPOST FILTER SOCK |
|  | PROPOSED SUPER SILT FENCE |
|  | PROPOSED ORANGE CONSTRUCTION SAFETY FENCE |
|  | PROPOSED PERMANENT WATERBAR |
|  | PROPOSED TEMPORARY WATERBAR |
|  | PROPOSED TRENCH PLUG |
|  | PROPOSED TRENCH BREAKER DAYLIGHT DRAIN |
|  | PROPOSED TRENCH BREAKER PASS THROUGH DRAIN |
|  | PROPOSED EROSION CONTROL BLANKET |
|  | PROPOSED ROCK CONSTRUCTION ENTRANCE |
|  | PROPOSED TIMBER MAT |
|  | PROPOSED ROCK STOCKPILE |
|  | PROPOSED GAS LINE |
|  | PROPOSED CUTOFF DRAIN |
|  | NO STOCKPILING |
|  | PROPOSED TRANSVERSE TRENCH DRAIN SYSTEM |
|  | PROPOSED OUTLET PROTECTION |
|  | PROPOSED TOPSOIL COVERED ROCK ARMOR |
|  | PROPOSED GEOGRID |



GATEWAY ENGINEERS
A FULL-SERVICE CIVIL ENGINEERING FIRM
www.gatewayengineers.com | 875.20.0000 | 875.20.0000
10000 Gateway Center Drive, Suite 100, Dallas, TX 75243

MOSAD004 PIPELINE

EQM GATHERING OP CO, LLC.

CROSSING EXHIBIT
#13 (TAR-1)

Project Number: 18422-0169
Drawing Scale: AS NOTED
Date Issued: --
Index Number: --
Drawn By: KMP
Checked By: MEB
Project Manager: MEB

EX-13


NOTES:

1. CONTRACTOR SHALL BE RESPONSIBLE FOR FOLLOWING THE REQUIREMENTS OF THE NATIONWIDE PERMIT 58 FOR THE STREAM AND WETLAND CROSSING.
2. SEE "ENVIRONMENTAL WETLAND DELINEATION AND STREAM IDENTIFICATION REPORT" BY GATEWAY ENGINEERS, INC. FOR FURTHER INFORMATION.
3. ORANGE CONSTRUCTION FENCE SHALL BE PLACED AROUND ALL ENVIRONMENTAL FEATURES TO BE PROTECTED ON THE SITE.

Stream Crossing #9



This map is not the official regulatory FIRM or DFIRM. Its purpose is to assist with determining potential flood risk for the selected location.

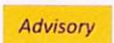		 Flood Info Location		Map created on 5/1/2024	
H I G H R I S K		1-Percent-Annual-Chance Flood Hazard Area With Base Flood Elevation (BFE)			
		Regulatory Floodway in AE Zone			
		1-Percent-Annual-Chance Flood Hazard Area Without BFE (may have Advisory Flood Heights)			
		1-Percent-Annual-Chance High Risk Advisory			
Download the Full Legend for all flood tool symbols https://www.mapwv.gov/flood/map/docs/wv_flood_tool_legend.pdf					
Disclaimer: The online map is for use in administering the National Flood Insurance Program. It does not necessarily identify all areas subject to flooding, particularly from local drainage sources of small size. Refer to the official Flood Insurance Study (FIS) for detailed flood elevation data in flood profiles and data tables. WV Flood Tool (https://www.mapwv.gov/flood) is supported by FEMA, WV NFIP Office, and WV GIS Technical Center.		User Notes			
		Flood Hazard Area	Location is WITHIN the FEMA 100-year floodplain.		
		Flood Zone	A		
		Stream	Right Fork Arnold Creek		
		Watershed (HUC8)	Little Musringum-Middle Island (5030201)		
		Flood Height	Flood Height 6b None		
		Water Depth			
		Elevation	835.5 ft (Source: FEMA 2018-20) (NAVD88)		
		Community & ID	Doddridge County (ID: 540024)		
		FEMA Map & Date	54017C0120C; Effective Date: 10/4/2011		
		Location (lat, long)	(39.261513, -80.808979) (WGS84)		
		Parcel ID	09-08-0019-0004-0000		
		E-911 Address	1409 ARNOLDS CREEK RD, WEST UNION, WV, 26456		

APPENDIX H

**DEVELOPMENT SITE/PROPERTY INFORMATION – IMPACT 6
(STREAM CROSSING #17)**

Doddridge County Commercial/Industrial
Floodplain Development Permit Application

Development Site/Property Information:

Please provide physical description of the site/property, along with pertinent ownership (surface and mineral rights) data as applicable. Attach appropriate maps from the WV Flood Tool showing location of proposed development. Use additional copies of this page if development spans multiple property boundaries. Designate each property by number (i.e. Property 1 of 1, Property 2 of 7, etc.)

Property Designation: 6 of 6

Site/Property Information:		
Legal Description:		
ARNOLDS CREEK 36.1 AC		
Physical Address/911 Address: ROUTE 11		
Decimal Latitude/Longitude: 39.295004" N / 80.817577" W		
DMS Latitude/Longitude: 39° 17' 42.0138" N / 80° 49' 3.2766" W		
District: CENTRAL	Map: 7	Parcel: 09-01-0007-0014-0000
Land Book Description:		
N/A		
Deed Book Reference:		
258		
Tax Map Reference:		
7		
Existing Buildings/Use of Property:		
112 - Active Farm		

Floodplain Location Data: (to be completed by Floodplain Manager or designee)			
Community:	Number:	Panel:	Suffix:
Location (Lat/Long):		Approximate Elevation:	
		Estimated BFE:	
Is the development in the floodway?		Is the development in the floodplain?	
☐ Yes ☐ No		☐ Yes ☐ No Zone: _____	
Notes:			

Doddridge County Commercial/Industrial
Floodplain Development Permit Application

Property Owner Data:

Please provide data on current site/property landowner(s), both surface and mineral rights (as applicable). Use additional copies of this page as needed. Designate each page in relation to each property listed above.

Property Designation: 6 of 6

Property Owner Data:			
Name of Primary Owner (PO): EAKLES HOWARD			
Physical Address: ROUTE 11			
City: WEST UNION	State: WV	Zip: 26456	
Mailing Address: 1791 CENTRAL STATION RD	City: WEST UNION	State: WV	Zip: 26456
Primary Phone:			
Primary Email:			

Surface Rights Owner Data:			
Name of Primary Owner (PO): EAKLES HOWARD			
Physical Address: ROUTE 11			
City: WEST UNION	State: WV	Zip: 26456	
Mailing Address: 1791 CENTRAL STATION RD	City: WEST UNION	State: WV	Zip: 26456
Primary Phone:			
Primary Email:			

Mineral Rights Owner Data: (As Applicable)			
Name of Primary Owner (PO): N/A			
Physical Address:			
City:	State:	Zip:	
Mailing Address:	City:	State:	Zip:
Primary Phone:			
Primary Email:			

Adjacent and/or Affected Landowners Data

Please provide data for all adjacent and/or affected surface owners (both up and down stream) whose property may be impacted by proposed development as demonstrated by a floodplain study or survey. Use additional copies of this page as needed.

Adjacent Property Owner Data: Upstream			
Name of Primary Owner (PO): EAKLES HOWARD			
Physical Address: ROUTE 11			
City: WEST UNION	State: WV	Zip: 26456	
Mailing Address: 1791 CENTRAL STATION RD	City: WEST UNION	State: WV	Zip: 26456
Primary Phone:			
Primary Email:			

Adjacent Property Owner Data: Upstream			
Name of Primary Owner (PO):			
Physical Address:			
City:	State:	Zip:	
Mailing Address:	City:	State:	Zip:
Primary Phone:			
Primary Email:			

Adjacent Property Owner Data: Downstream			
Name of Primary Owner (PO): EQM GATHERING OPCO LLC			
Physical Address: ROUTE 36			
City: WEST UNION	State: WV	Zip: 26456	
Mailing Address: 2200 ENERGY DRIVE	City: CANONSBURG	State: PA	Zip: 15317
Primary Phone:			
Primary Email:			

Adjacent Property Owner Data: Downstream			
Name of Primary Owner (PO): AMERICA RICKY A ETUX & ALBERT R RICHARDS ETUX (SURV)			
Physical Address: 2055 CENTRAL STATION RD, WEST UNION, WV 26456			
City: WEST UNION	State: WV	Zip: 26456	
Mailing Address: 2055 CENTRAL STATION RD	City: WEST UNION	State: WV	Zip: 26456
Primary Phone:			
Primary Email:			

Stream Crossing #17



This map is not the official regulatory FIRM or DFIRM. Its purpose is to assist with determining potential flood risk for the selected location.

H I G H		1-Percent-Annual-Chance Flood Hazard Area With Base Flood Elevation (BFE)
		Regulatory Floodway in AE Zone
R I S K		1-Percent-Annual-Chance Flood Hazard Area Without BFE (may have Advisory Flood Heights)
		1-Percent-Annual-Chance High Risk Advisory

Download the Full Legend for all flood tool symbols
https://www.mapwv.gov/flood/map/docs/wv_flood_tool_legend.pdf

Disclaimer:

The online map is for use in administering the National Flood Insurance Program. It does not necessarily identify all areas subject to flooding, particularly from local drainage sources of small size. Refer to the official Flood Insurance Study (FIS) for detailed flood elevation data in flood profiles and data tables. WV Flood Tool (<https://www.mapwv.gov/flood>) is supported by FEMA, WV NFIP Office, and WV GIS Technical Center.

 Flood Info Location Map created on 5/1/2024	
User Notes	
Flood Hazard Area	Location is WITHIN the FEMA 100-year floodplain. Advisory Flood Heights available.
Flood Zone	A (Advisory Flood Heights available)
Stream	Arnold Creek
Watershed (HUC8)	Little Musringum-Middle Island (5030201)
Flood Height	Flood Height 4 About 790.6 ft (Source: AFH) NAVD88
Water Depth	About 9.8 ft (Source: HEC-RAS)
Elevation	782.9 ft (Source: FEMA 2018-20) (NAVD88)
Community & ID	Doddridge County (ID: 540024)
FEMA Map & Date	54017C0115C; Effective Date: 10/4/2011
Location (lat, long)	(39.295004, -80.817577) (WGS84)
Parcel ID	09-01-0007-0014-0000
E-911 Address	multiple addresses

APPENDIX I

UNREGULATED FLOODPLAIN IMPACT SITE MAPS



Stream Crossing #1



This map is not the official regulatory FIRM or DFIRM. Its purpose is to assist with determining potential flood risk for the selected location.


HIGH RESOLUTION Zone AE 1-Percent-Annual-Chance Flood Hazard Area With Base Flood Elevation (BFE) Floodway Regulatory Floodway in AE Zone Zone A 1-Percent-Annual-Chance Flood Hazard Area Without BFE (may have Advisory Flood Heights) Advisory 1-Percent-Annual-Chance High Risk Advisory Download the Full Legend for all flood tool symbols https://www.mapwv.gov/flood/map/docs/wv_flood_tool_legend.pdf Disclaimer: The online map is for use in administering the National Flood Insurance Program. It does not necessarily identify all areas subject to flooding, particularly from local drainage sources of small size. Refer to the official Flood Insurance Study (FIS) for detailed flood elevation data in flood profiles and data tables. WV Flood Tool (https://www.mapwv.gov/flood) is supported by FEMA, WV NFIP Office, and WV GIS Technical Center.		Flood Info Location <i>Map created on 5/1/2024</i>	
User Notes		Flood Hazard Area Location is NOT WITHIN any identified flood hazard area. Unmapped flood hazard areas may be present.	
Flood Zone		Out of Flood Zone	
Stream		Watershed (HUC8) <n/a>	
Flood Height		Flood Height 6a N/A	
Water Depth		923.6 ft (Source: FEMA 2018-20) (NAVD88)	
Elevation		Community & ID <n/a>	
FEMA Map & Date		54017C0120C; Effective Date: 10/4/2011	
Location (lat, long)		(39.260471, -80.805345) (WGS84)	
Parcel ID		09-08-0019-0010-0000	
E-911 Address		1138 PUNKIN CENTER RD, WEST UNION, WV, 26456	

Date	No	REVISION RECORD
01	-	
02	-	
03	-	
04	-	
05	-	
06	-	
07	-	
08	-	

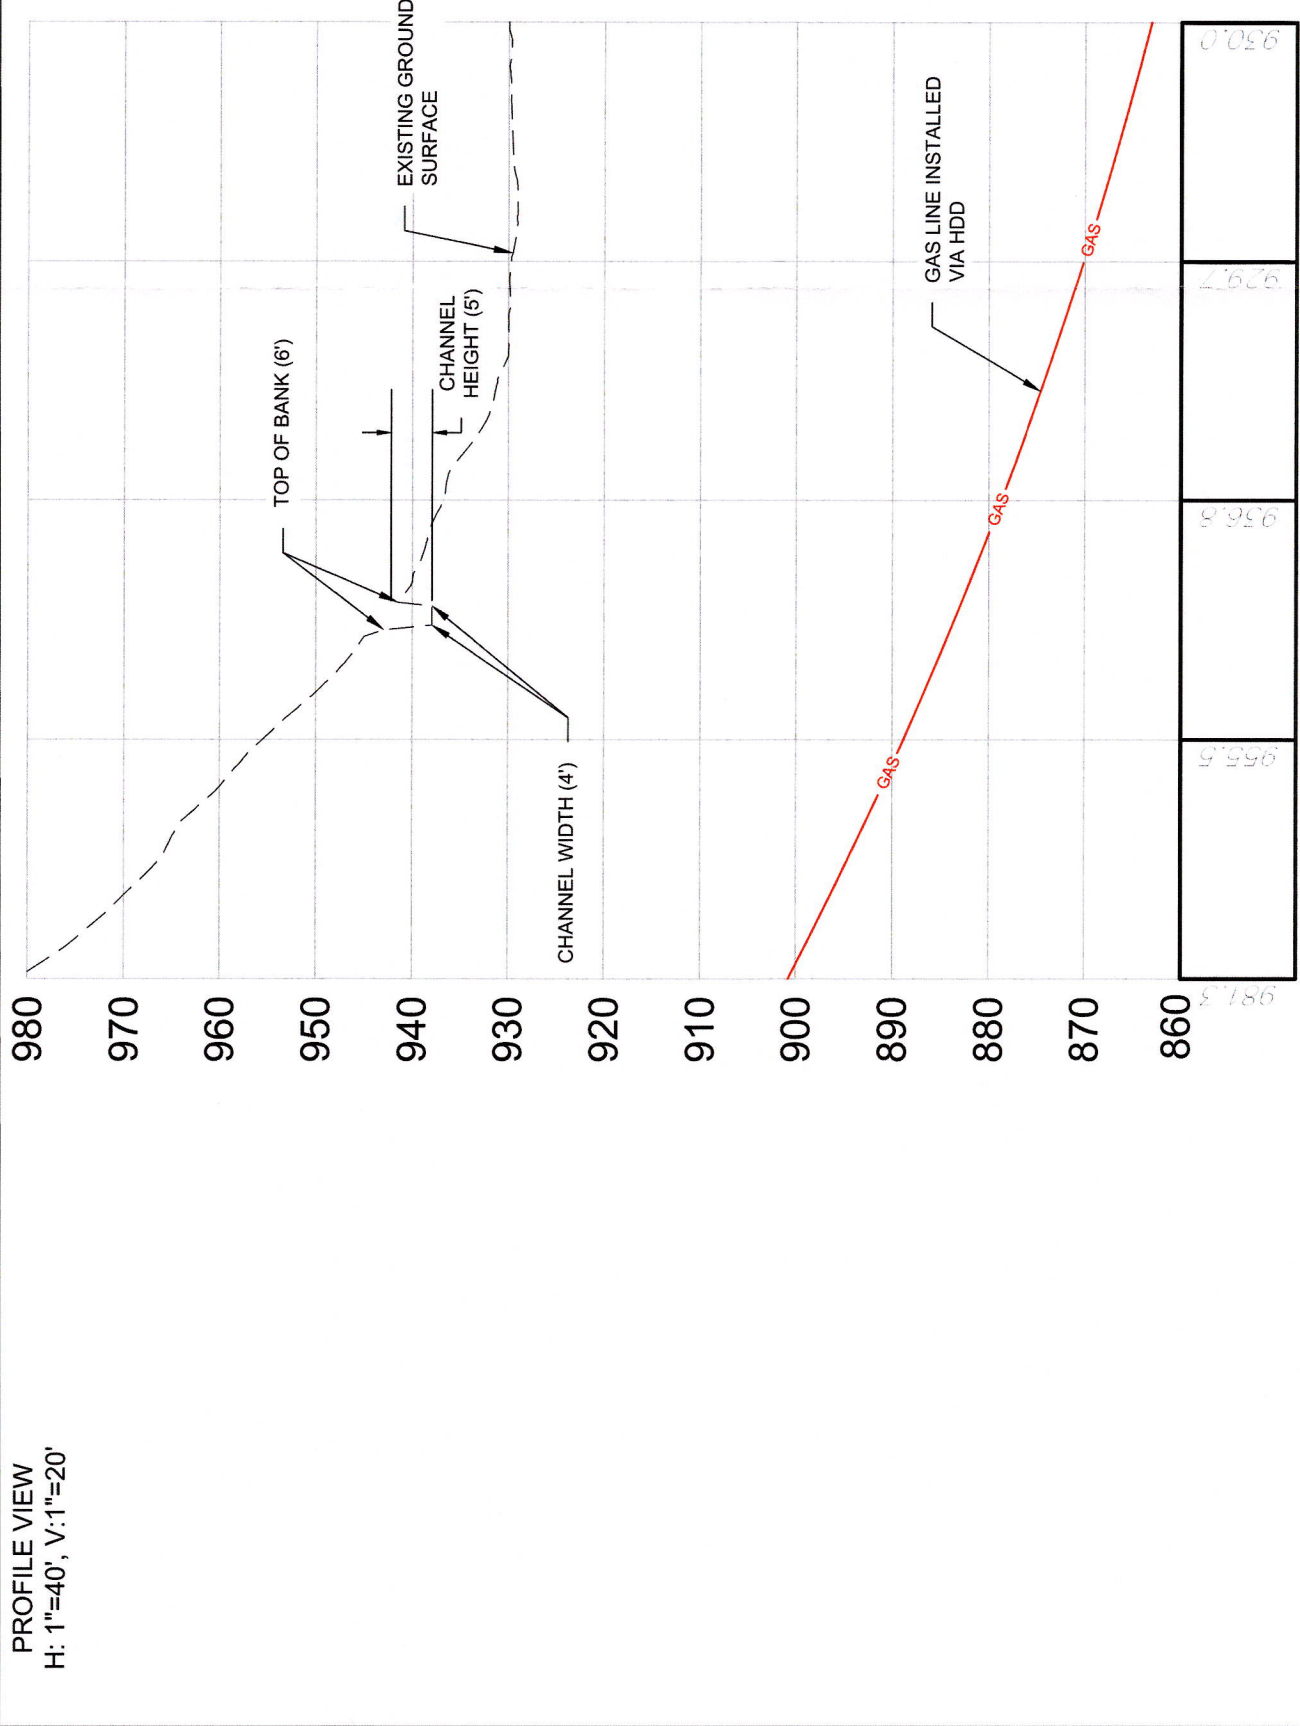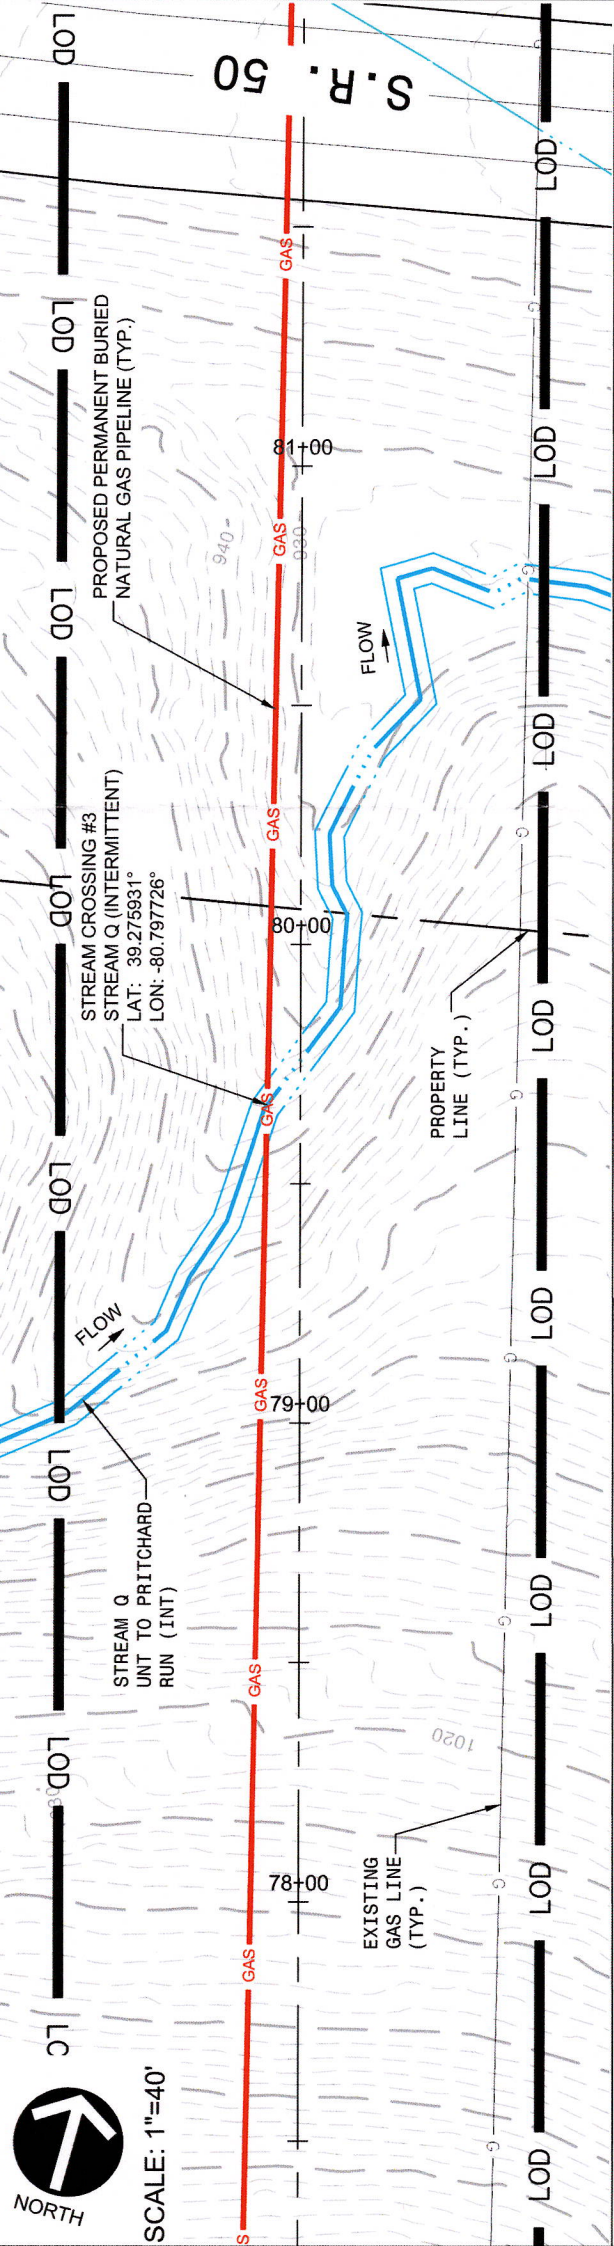

NOTES:

1. CONTRACTOR SHALL BE RESPONSIBLE FOR FOLLOWING THE REQUIREMENTS OF THE NATIONWIDE PERMIT 58 FOR THE STREAM AND WETLAND CROSSING.
2. SEE "ENVIRONMENTAL WETLAND DELINEATION AND STREAM IDENTIFICATION REPORT" BY GATEWAY ENGINEERS, INC. FOR FURTHER INFORMATION.
3. ORANGE CONSTRUCTION FENCE SHALL BE PLACED AROUND ALL ENVIRONMENTAL FEATURES TO BE PROTECTED ON THE SITE.

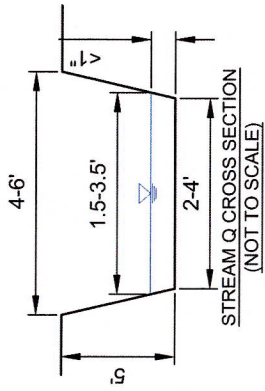

Stream Crossing #3




This map is not the official regulatory FIRM or DFIRM. Its purpose is to assist with determining potential flood risk for the selected location.


H I G H R I S K		 1-Percent-Annual-Chance Flood Hazard Area With Base Flood Elevation (BFE)	Flood Info Location		Map created on 5/1/2024
		 Regulatory Floodway in AE Zone	User		
		 1-Percent-Annual-Chance Flood Hazard Area Without BFE (may have Advisory Flood Heights)	Notes		
		 1-Percent-Annual-Chance High Risk Advisory	Flood Hazard Area	Location is NOT WITHIN any identified flood hazard area. Unmapped flood hazard areas may be present.	
			Flood Zone	Out of Flood Zone	
			Stream		
			Watershed (HUC8)	<n/a>	
			Flood Height	Flood Height 6a N/A	
			Water Depth		
			Elevation	939.6 ft (Source: FEMA 2018-20) (NAVD88)	
			Community & ID	<n/a>	
			FEMA Map & Date	54017C0120C; Effective Date: 10/4/2011	
			Location (lat, long)	(39.275931, -80.797726) (WGS84)	
			Parcel ID	09-08-0014-0006-0000	
			E-911 Address	multiple addresses	

Download the Full Legend for all flood tool symbols
https://www.mapwv.gov/flood/map/docs/wv_flood_tool_legend.pdf

Disclaimer:
The online map is for use in administering the National Flood Insurance Program. It does not necessarily identify all areas subject to flooding, particularly from local drainage sources of small size. Refer to the official Flood Insurance Study (FIS) for detailed flood elevation data in flood profiles and data tables. WV Flood Tool (<https://www.mapwv.gov/flood>) is supported by FEMA, WV NFIP Office, and WV GIS Technical Center.

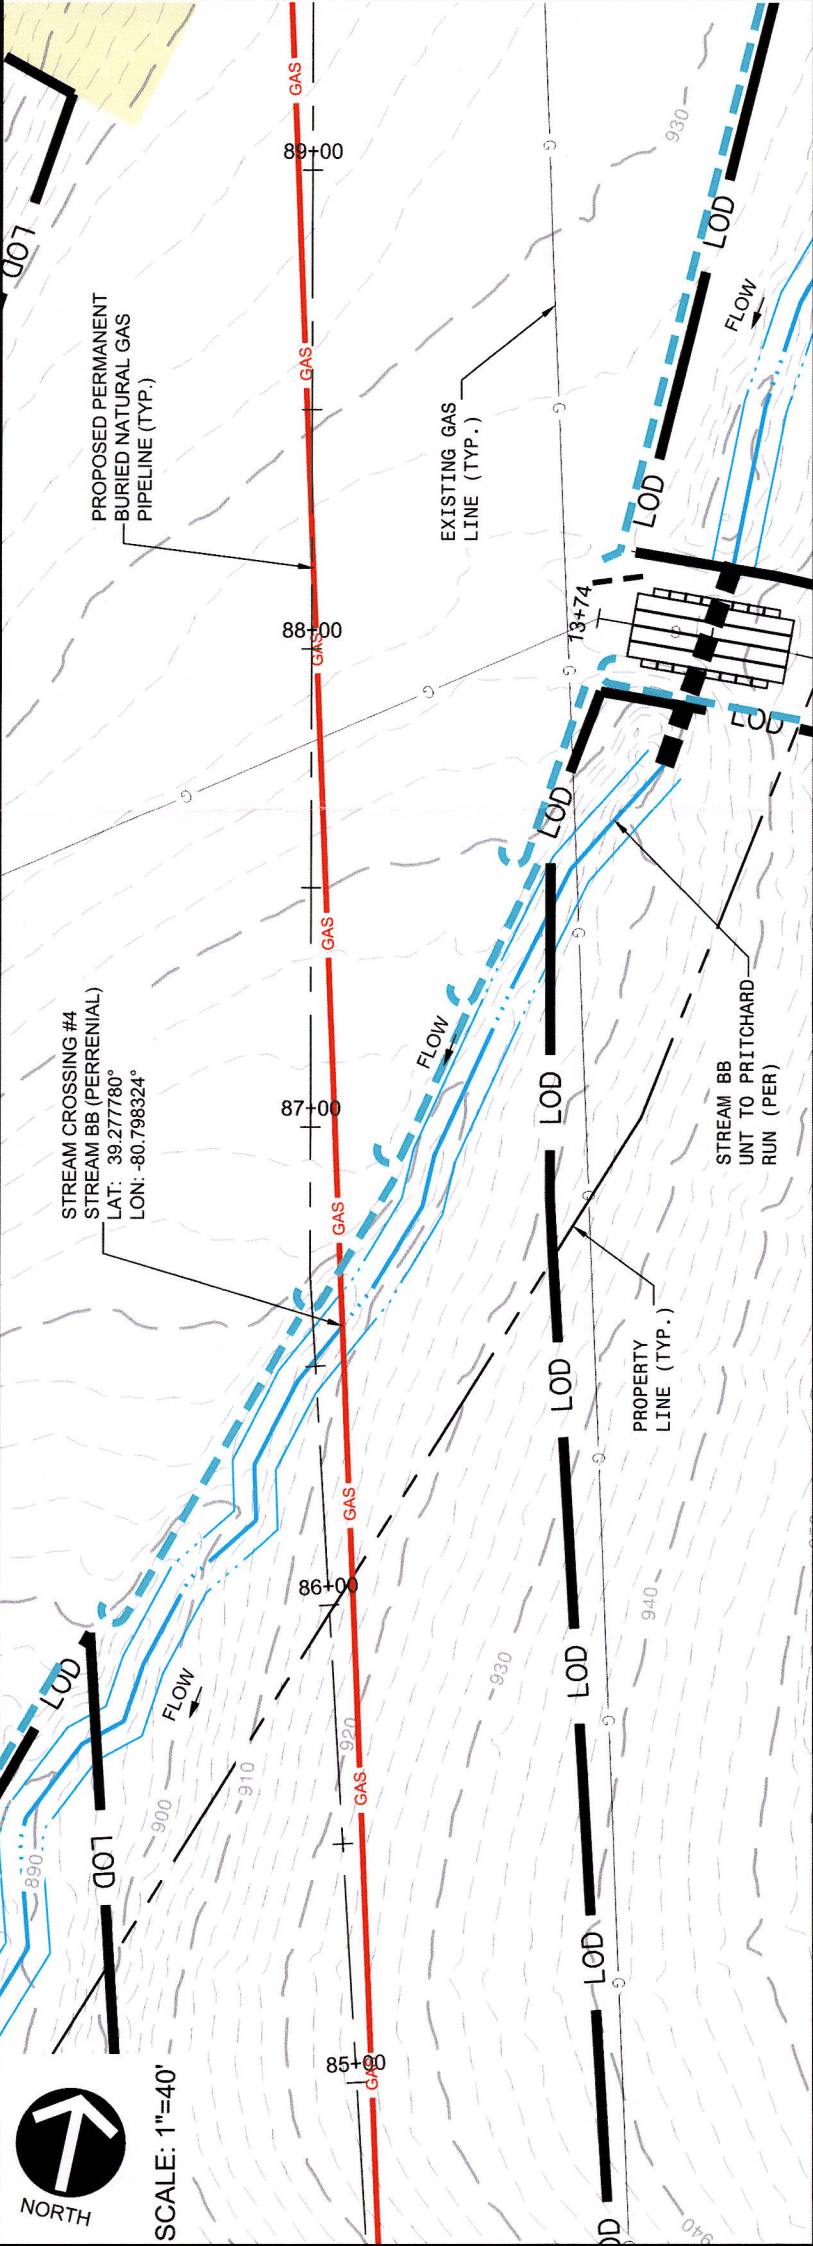

PROFILE VIEW
H: 1"=40', V: 1"=20'

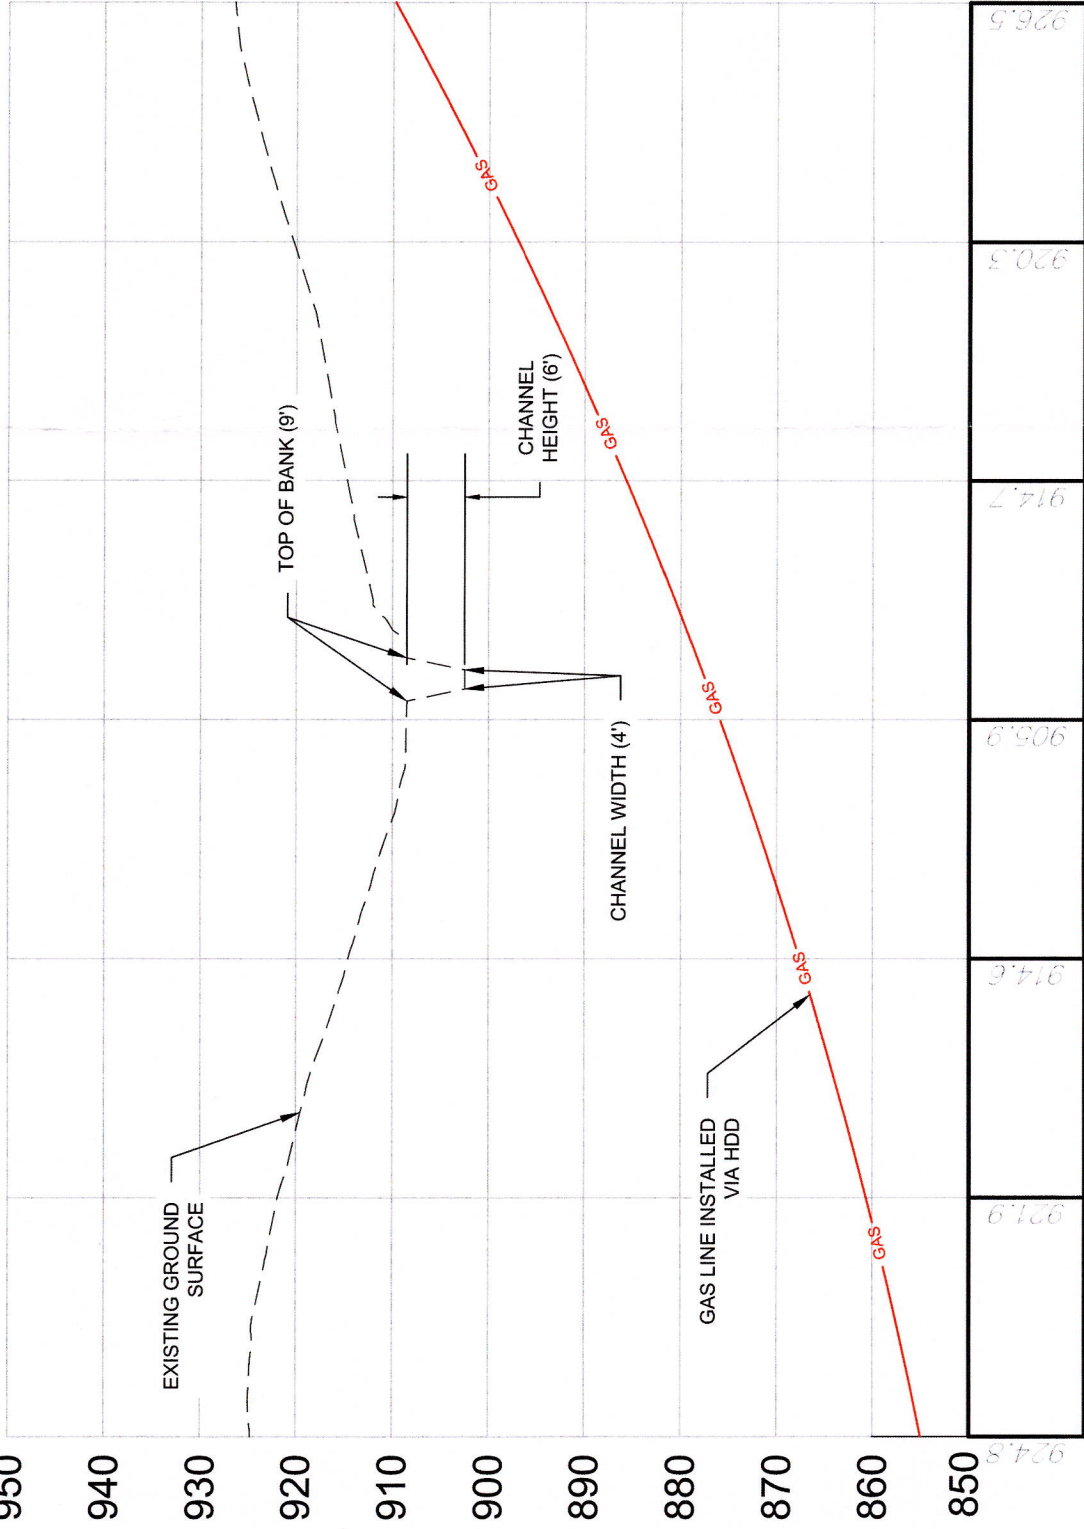

85+00 86+00 87+00 88+00

GATEWAY ENGINEERS

A FULL-SERVICE CIVIL ENGINEERING FIRM

www.gatewayengineers.com | info@gatewayengineers.com | 1-800-642-2844

EROSION AND SEDIMENT CONTROL LEGEND

- DELINEATED STREAM (w. TOP OF BANK)
- CH. 93 STREAM
- FLOODWAY
- WETLAND
- PROPOSED LIMIT OF DISTURBANCE / PERMIT BOUNDARY
- PROPOSED PRIORITY ONE SILT FENCE
- PROPOSED 18" COMPOST FILTER SOCK
- PROPOSED SUPER SILT FENCE
- PROPOSED ORANGE CONSTRUCTION SAFETY FENCE
- PROPOSED PERMANENT WATERBAR
- PROPOSED TEMPORARY WATERBAR
- PROPOSED TRENCH PLUG
- PROPOSED TRENCH BREAKER DAYLIGHT DRAIN
- PROPOSED TRENCH BREAKER PASS THROUGH DRAIN
- PROPOSED EROSION CONTROL BLANKET
- PROPOSED ROCK CONSTRUCTION ENTRANCE
- PROPOSED TIMBER MAT
- PROPOSED ROCK STOCKPILE
- PROPOSED GAS LINE
- PROPOSED CUTOFF DRAIN
- NO STOCKPILING
- PROPOSED TRANSVERSE TRENCH DRAIN SYSTEM
- PROPOSED OUTLET PROTECTION
- PROPOSED TOPSOIL COVERED ROCK ARMOR
- PROPOSED GEOGRID

Date	Revised	By	For
01/01/2024	01/01/2024	01/01/2024	01/01/2024
02/01/2024	02/01/2024	02/01/2024	02/01/2024
03/01/2024	03/01/2024	03/01/2024	03/01/2024
04/01/2024	04/01/2024	04/01/2024	04/01/2024
05/01/2024	05/01/2024	05/01/2024	05/01/2024
06/01/2024	06/01/2024	06/01/2024	06/01/2024
07/01/2024	07/01/2024	07/01/2024	07/01/2024
08/01/2024	08/01/2024	08/01/2024	08/01/2024

REVISION RECORD


MOSAD004 PIPELINE
DODDRIDGE COUNTY
WEST VIRGINIA
PREPARED FOR:
EQM GATHERING OPCO, LLC.
2200 ENERGY DRIVE
CANONSBURG, PA 15317

CROSSING EXHIBIT #5

Project Number: 18422-0169
Drawing Scale: AS NOTED
Date Issued: --
Drawn By: KMP
Checked By: MEB
Project Manager: MEB

EX-5


- NOTES:
- CONTRACTOR SHALL BE RESPONSIBLE FOR FOLLOWING THE REQUIREMENTS OF THE NATIONWIDE PERMIT 58 FOR THE STREAM AND WETLAND CROSSING.
 - SEE "ENVIRONMENTAL WETLAND DELINEATION AND STREAM IDENTIFICATION REPORT" BY GATEWAY ENGINEERS, INC. FOR FURTHER INFORMATION.
 - ORANGE CONSTRUCTION FENCE SHALL BE PLACED AROUND ALL ENVIRONMENTAL FEATURES TO BE PROTECTED ON THE SITE.



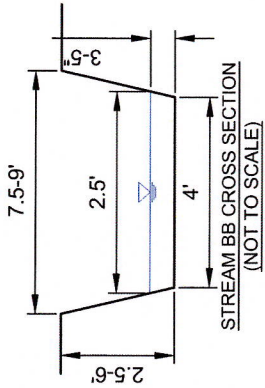


Stream Crossing #4



This map is not the official regulatory FIRM or DFIRM. Its purpose is to assist with determining potential flood risk for the selected location.

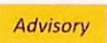H I G H R I S K		 Zone AE	1-Percent-Annual-Chance Flood Hazard Area With Base Flood Elevation (BFE)
		 Floodway	Regulatory Floodway in AE Zone
		 Zone A	1-Percent-Annual-Chance Flood Hazard Area Without BFE (may have Advisory Flood Heights)
		 Advisory	1-Percent-Annual-Chance High Risk Advisory
Download the Full Legend for all flood tool symbols https://www.mapwv.gov/flood/map/docs/wv_flood_tool_legend.pdf			
Disclaimer: The online map is for use in administering the National Flood Insurance Program. It does not necessarily identify all areas subject to flooding, particularly from local drainage sources of small size. Refer to the official Flood Insurance Study (FIS) for detailed flood elevation data in flood profiles and data tables. WV Flood Tool (https://www.mapwv.gov/flood) is supported by FEMA, WV NFIP Office, and WV GIS Technical Center.			
		Flood Info Location Map created on 5/1/2024	
		User Notes	
		Flood Hazard Area	Location is NOT WITHIN any identified flood hazard area. Unmapped flood hazard areas may be present.
		Flood Zone	Out of Flood Zone
		Stream	
		Watershed (HUC8)	<n/a>
		Flood Height	Flood Height 6a N/A
		Water Depth	
		Elevation	898.3 ft (Source: FEMA 2018-20) (NAVD88)
		Community & ID	<n/a>
		FEMA Map & Date	54017C0120C; Effective Date: 10/4/2011
		Location (lat, long)	(39.277780, -80.798324) (WGS84)
		Parcel ID	09-08-0015-0001-0001
		E-911 Address	

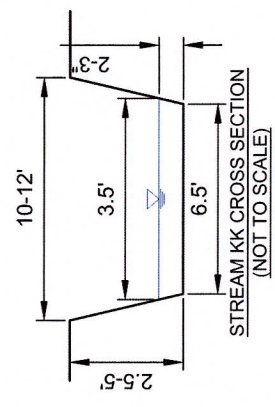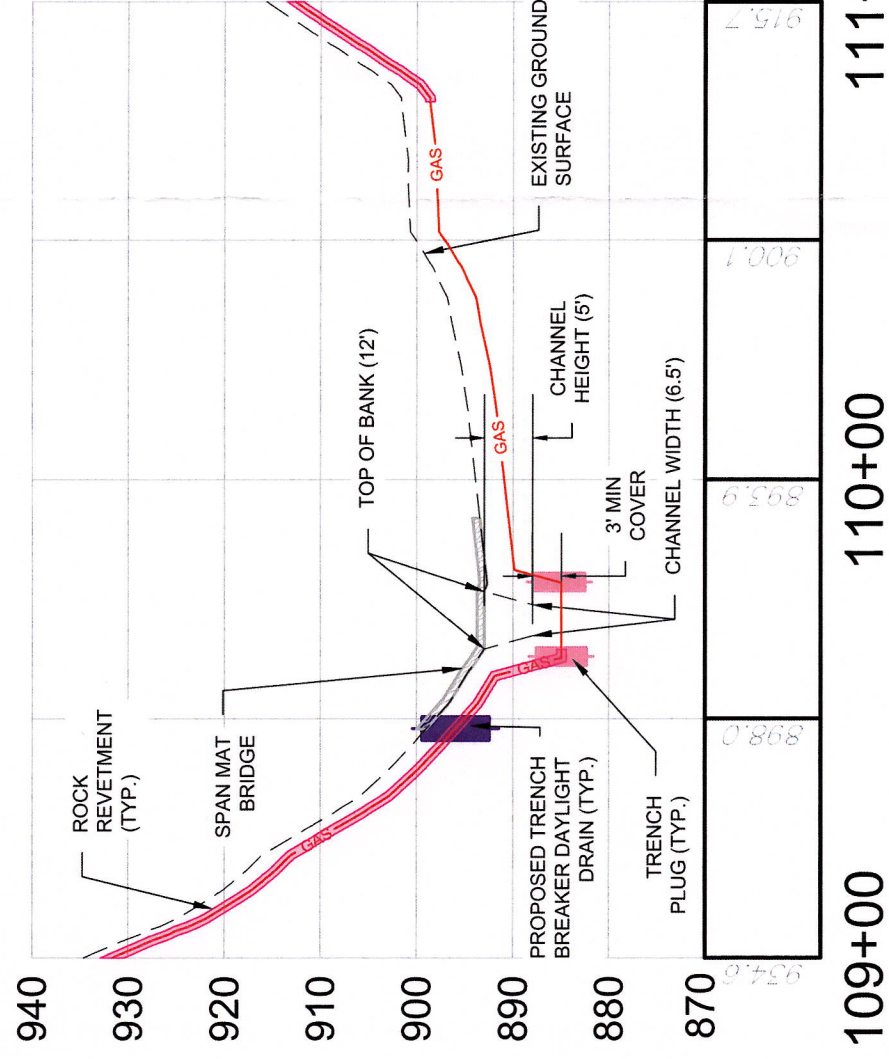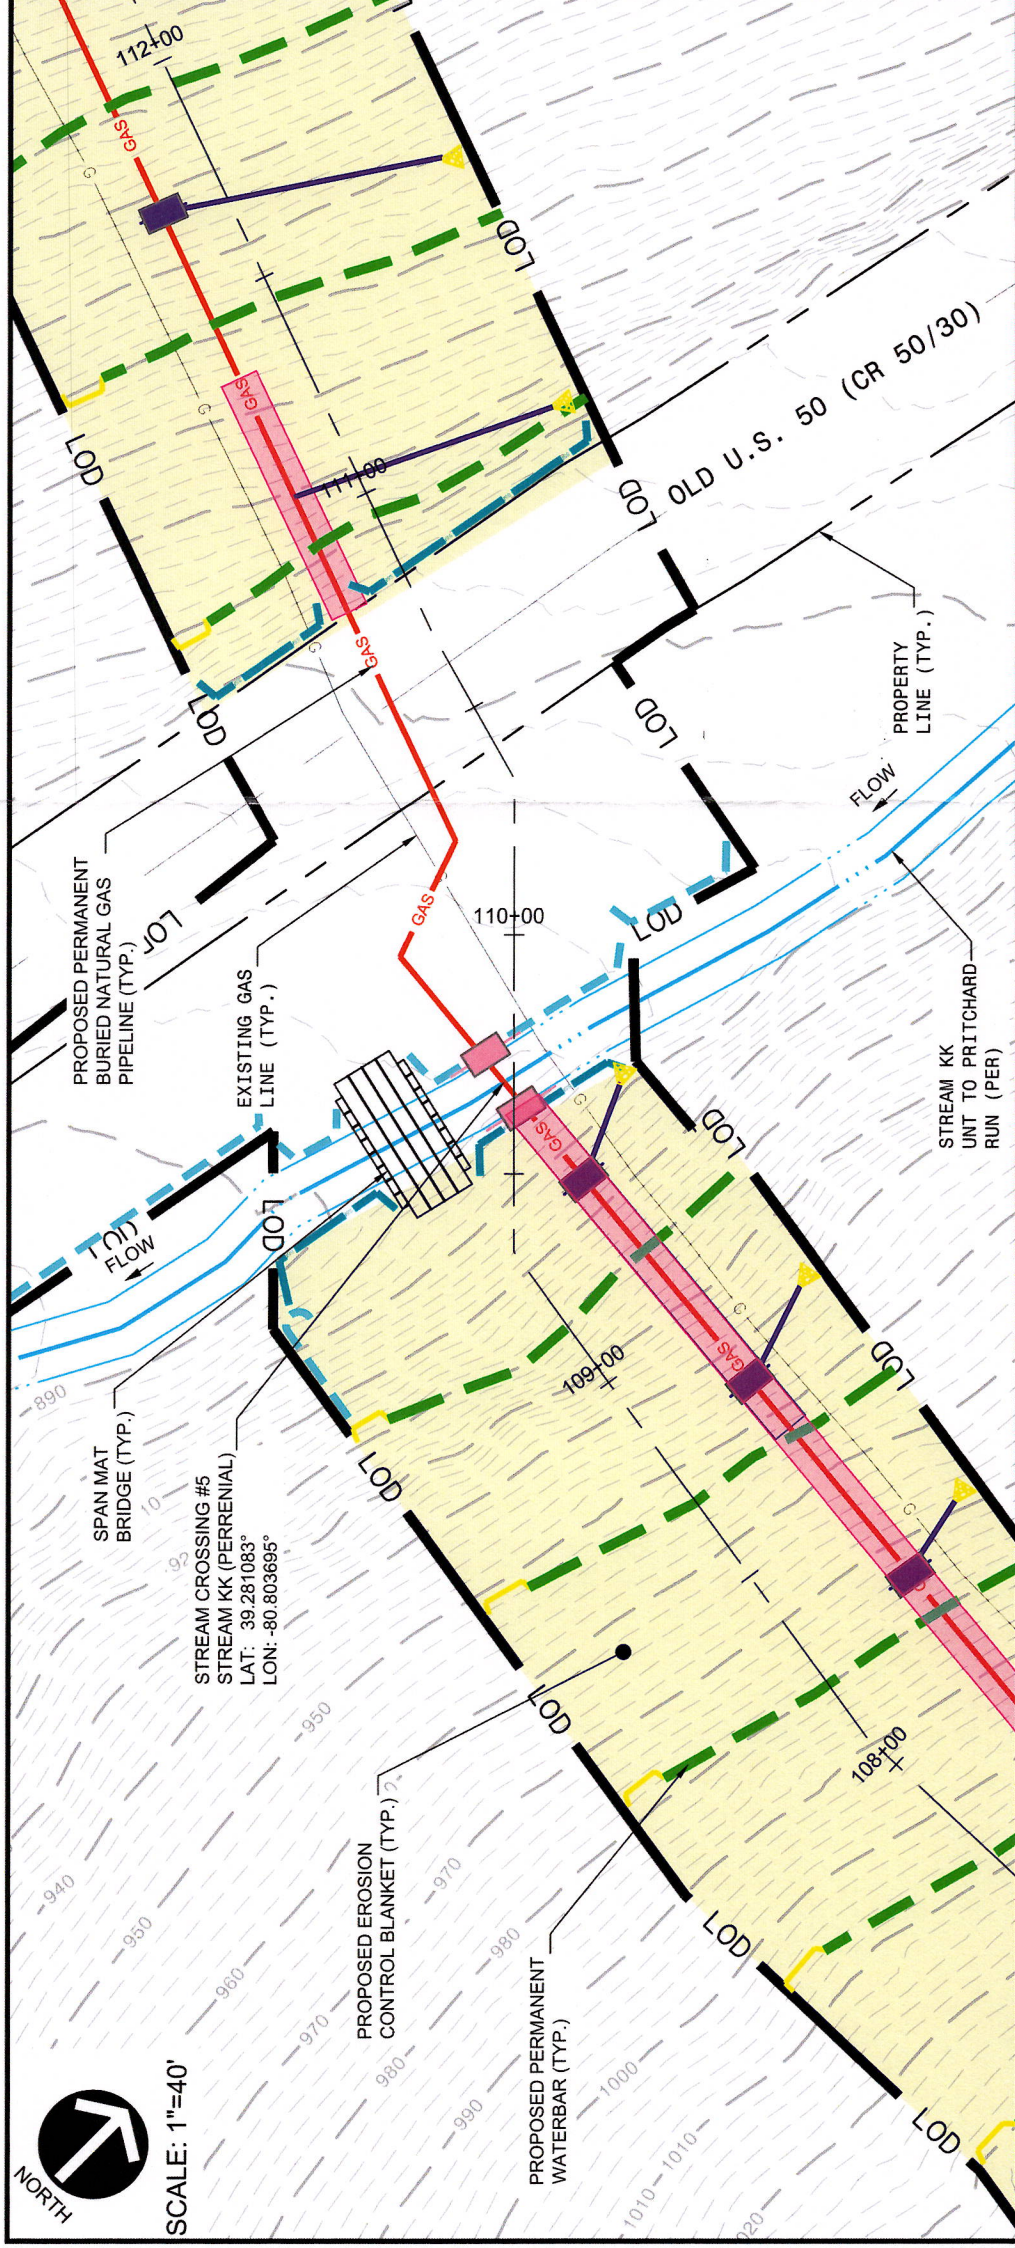

- NOTES:
1. CONTRACTOR SHALL BE RESPONSIBLE FOR FOLLOWING THE REQUIREMENTS OF THE NATIONWIDE PERMIT 58 FOR THE STREAM AND WETLAND CROSSING.
2. SEE "ENVIRONMENTAL WETLAND DELINEATION AND STREAM IDENTIFICATION REPORT" BY GATEWAY ENGINEERS, INC. FOR FURTHER INFORMATION.
3. ORANGE CONSTRUCTION FENCE SHALL BE PLACED AROUND ALL ENVIRONMENTAL FEATURES TO BE PROTECTED ON THE SITE.

Date	No	REVISION RECORD
01	-	
02	-	
03	-	
04	-	
05	-	
06	-	
07	-	
08	-	

MOSAD004 PIPELINE
DODDRIDGE COUNTY
WEST VIRGINIA
PREPARED FOR:
EOM GATHERING OP CO, LLC.
2200 ENERGY DRIVE
CANONSBURG, PA 15317



GATEWAY | ENGINEERS
A FULL-SERVICE CIVIL ENGINEERING FIRM

WWW.GATEWAYENGINEERS.COM | 813.943.1100 | 1100 W. 15TH AVE.




EX-6

Stream Crossing #5



This map is not the official regulatory FIRM or DFIRM. Its purpose is to assist with determining potential flood risk for the selected location.

H I G H			1-Percent-Annual-Chance Flood Hazard Area With Base Flood Elevation (BFE)
			Regulatory Floodway in AE Zone
R I S K			1-Percent-Annual-Chance Flood Hazard Area Without BFE (may have Advisory Flood Heights)
			1-Percent-Annual-Chance High Risk Advisory
Download the Full Legend for all flood tool symbols https://www.mapwv.gov/flood/map/docs/wv_flood_tool_legend.pdf			
Disclaimer:			
The online map is for use in administering the National Flood Insurance Program. It does not necessarily identify all areas subject to flooding, particularly from local drainage sources of small size. Refer to the official Flood Insurance Study (FIS) for detailed flood elevation data in flood profiles and data tables. WV Flood Tool (https://www.mapwv.gov/flood) is supported by FEMA, WV NFIP Office, and WV GIS Technical Center.			
		Flood Info Location Map created on 5/1/2024	
		User Notes	
		Flood Hazard Area	Location is NOT WITHIN any identified flood hazard area. Unmapped flood hazard areas may be present.
		Flood Zone	Out of Flood Zone
		Stream	
		Watershed (HUC8)	<n/a>
		Flood Height	Flood Height 6a N/A
		Water Depth	
		Elevation	883.9 ft (Source: FEMA 2018-20) (NAVD88)
		Community & ID	<n/a>
		FEMA Map & Date	54017C0120C; Effective Date: 10/4/2011
		Location (lat, long)	(39.281083, -80.803695) (WGS84)
		Parcel ID	09-08-0014-0002-0000
		E-911 Address	multiple addresses

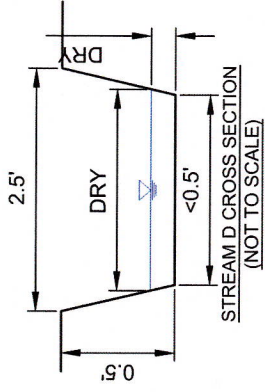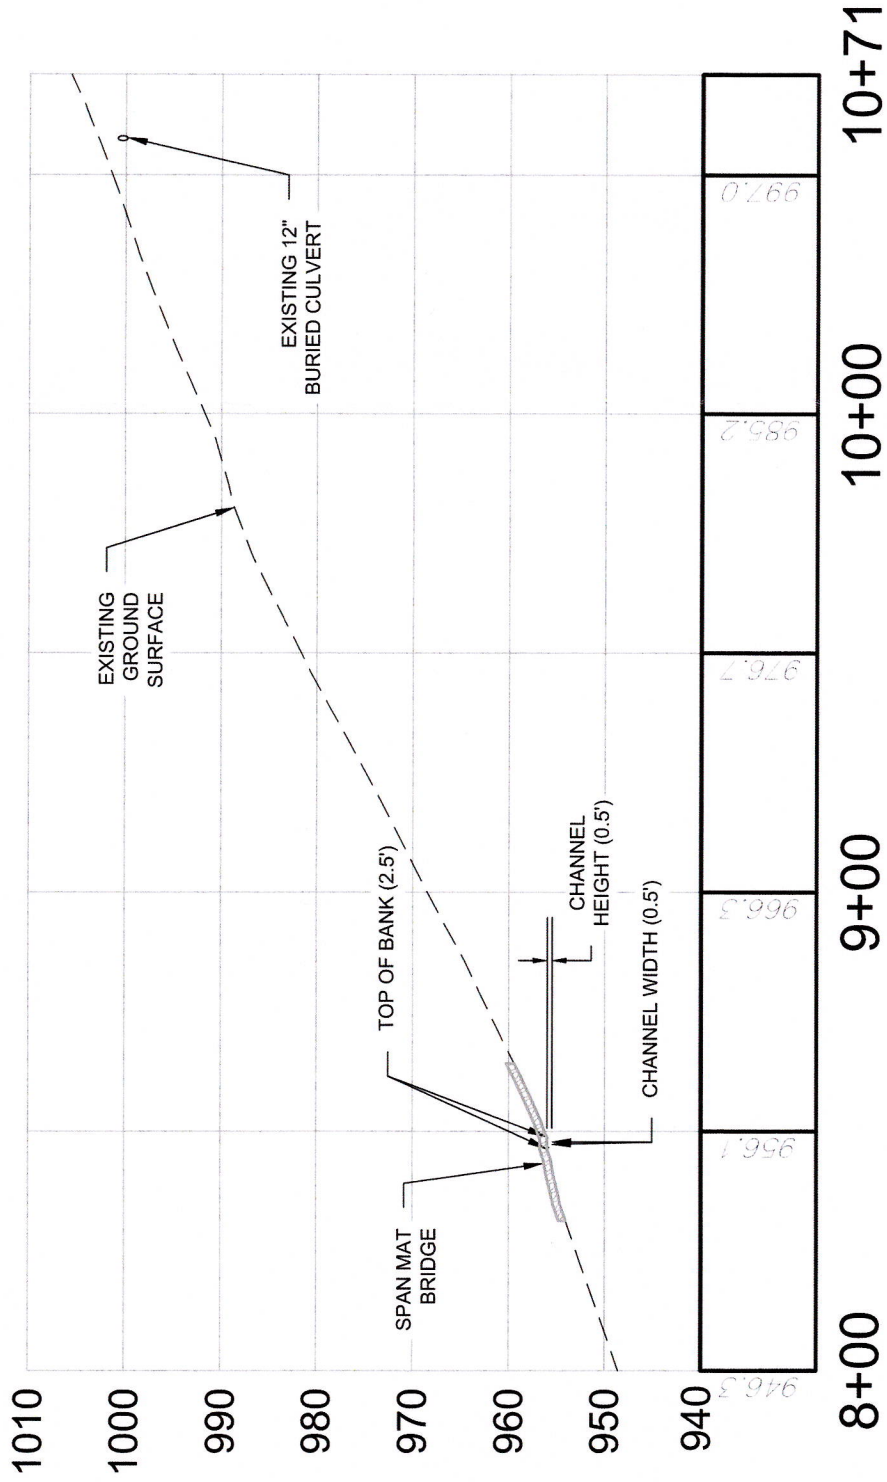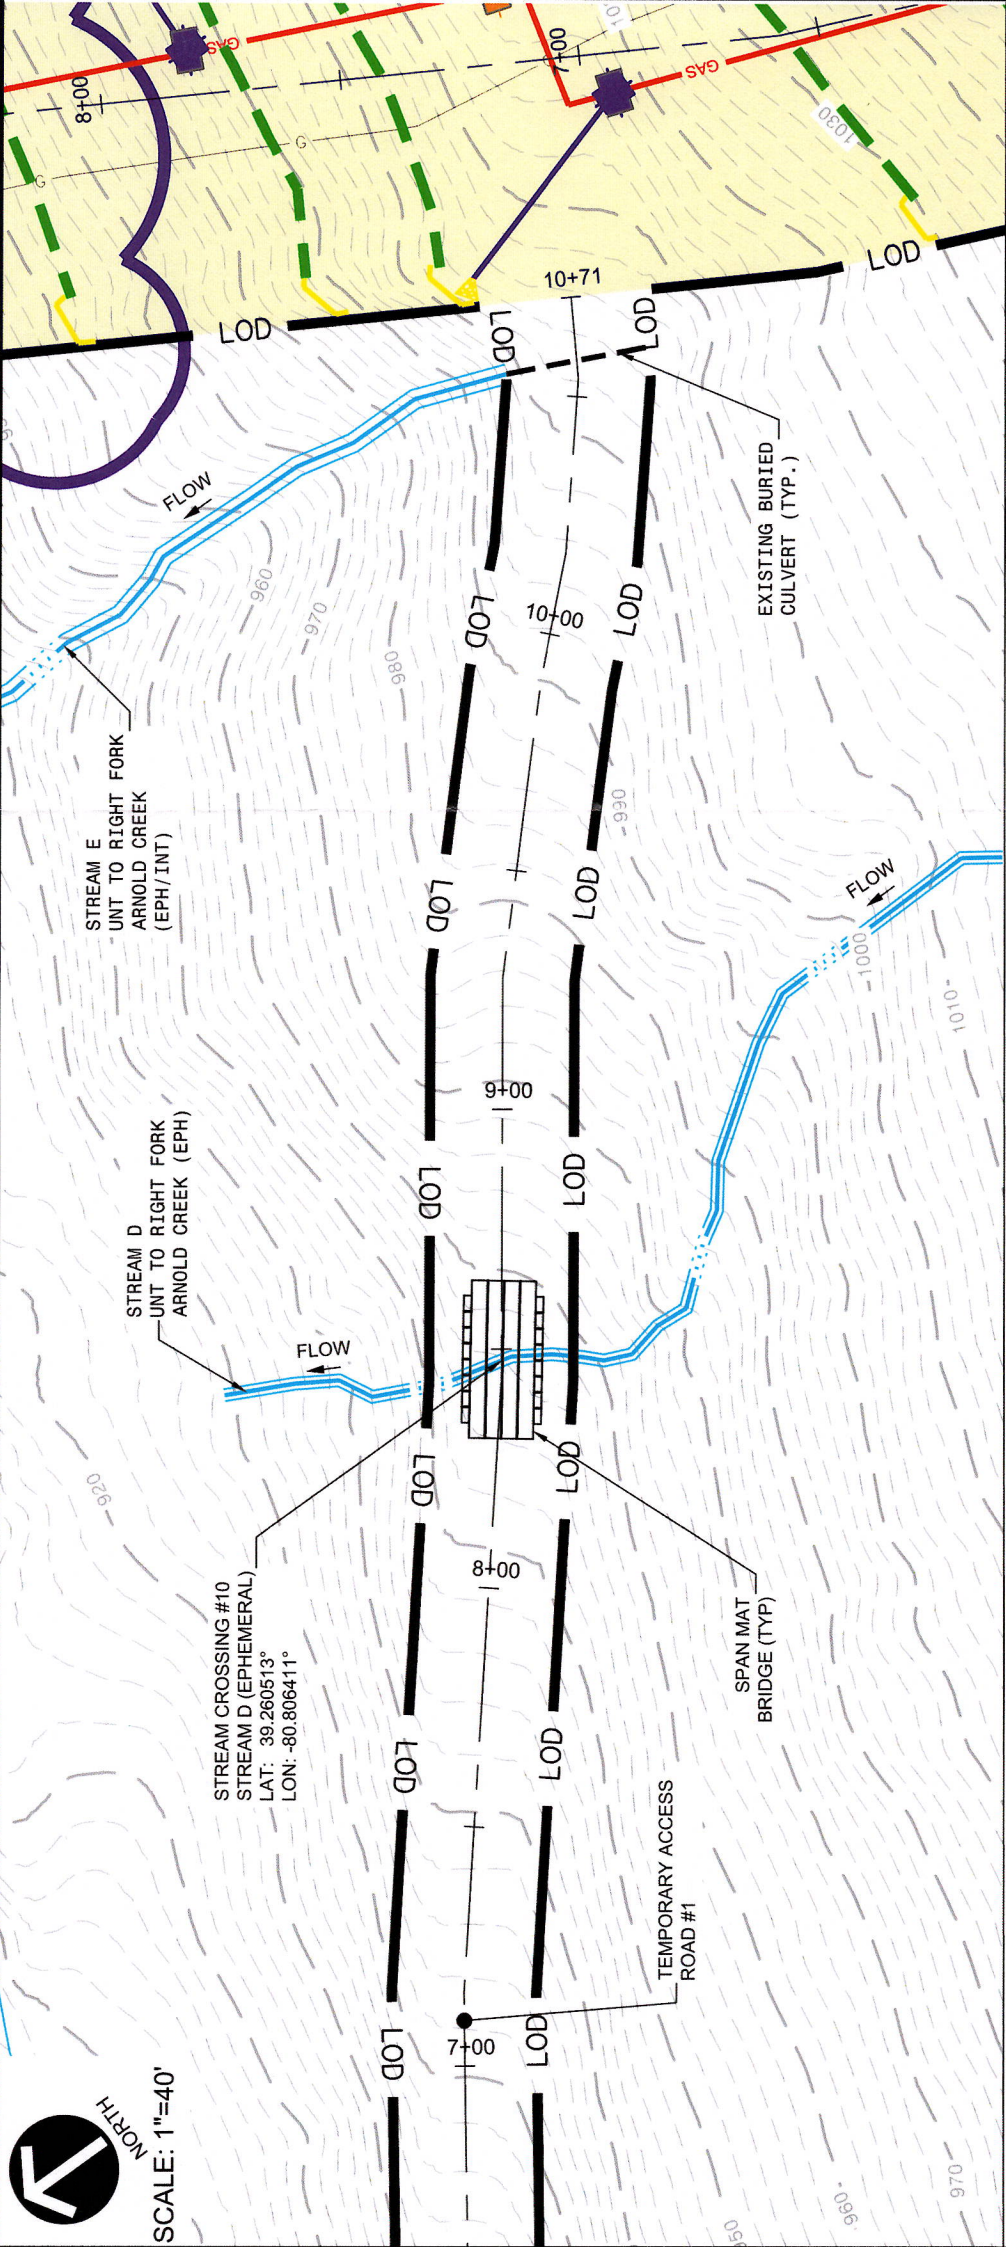

No	Date
-	01 -
-	02 -
-	03 -
-	04 -
-	05 -
-	06 -
-	07 -
-	08 -

REVISION RECORD


GATEWAY ENGINEERS
 A FULL-SERVICE CIVIL ENGINEERING FIRM
(www.gatewayengineers.com) | info@gatewayengineers.com | 1-888-285-8336



GATEWAY ENGINEERS
A FULL-SERVICE CIVIL ENGINEERING FIRM
www.gateway-engineers.com | pittsburgh@gateway.com | 412.444.4444

EROSION AND SEDIMENT CONTROL LEGEND	
	DELINEATED STREAM (w. TOP OF BANK)
	CH. 93 STREAM
	FLOODWAY
	WETLAND
	PROPOSED LIMIT OF DISTURBANCE / PERMIT BOUNDARY
	PROPOSED PRIORITY ONE SILT FENCE
	PROPOSED 18" COMPOST FILTER SOCK
	PROPOSED SUPER SILT FENCE
	PROPOSED ORANGE CONSTRUCTION SAFETY FENCE
	PROPOSED PERMANENT WATERBAR
	PROPOSED TEMPORARY WATERBAR
	PROPOSED TRENCH PLUG
	PROPOSED TRENCH BREAKER DAYLIGHT DRAIN
	PROPOSED TRENCH BREAKER PASS THROUGH DRAIN
	PROPOSED EROSION CONTROL BLANKET
	PROPOSED ROCK CONSTRUCTION ENTRANCE
	PROPOSED TIMBER MAT
	PROPOSED ROCK STOCKPILE
	PROPOSED GAS LINE
	PROPOSED CUTOFF DRAIN
	NO STOCKPILING
	PROPOSED TRANSVERSE TRENCH DRAIN SYSTEM
	PROPOSED OUTLET PROTECTION
	PROPOSED TOPSOIL COVERED ROCK ARMOR
	PROPOSED GEOGRID

NOTES:

1. CONTRACTOR SHALL BE RESPONSIBLE FOR FOLLOWING THE REQUIREMENT OF THE NATIONWIDE PERMIT 58 FOR THE STREAM AND WETLAND CROSSING.
2. SEE "ENVIRONMENTAL WETLAND DELINEATION AND STREAM IDENTIFICATION REPORT" BY GATEWAY ENGINEERS, INC. FOR FURTHER INFORMATION.
3. ORANGE CONSTRUCTION FENCE SHALL BE PLACED AROUND ALL ENVIRONMENTAL FEATURES TO BE PROTECTED ON THE SITE.

EX-14

Stream Crossing #10




This map is not the official regulatory FIRM or DFIRM. Its purpose is to assist with determining potential flood risk for the selected location.


Download the Full Legend for all flood tool symbols https://www.mapwv.gov/flood/map/docs/wv_flood_tool_legend.pdf Disclaimer: The online map is for use in administering the National Flood Insurance Program. It does not necessarily identify all areas subject to flooding, particularly from local drainage sources of small size. Refer to the official Flood Insurance Study (FIS) for detailed flood elevation data in flood profiles and data tables. WV Flood Tool (https://www.mapwv.gov/flood) is supported by FEMA, WV NFIP Office, and WV GIS Technical Center.		Flood Info Location Map created on 5/1/2024	
H I G H R I S K	Zone AE 1-Percent-Annual-Chance Flood Hazard Area With Base Flood Elevation (BFE) Floodway Regulatory Floodway in AE Zone	User Notes	
	Zone A 1-Percent-Annual-Chance Flood Hazard Area Without BFE (may have Advisory Flood Heights) Advisory 1-Percent-Annual-Chance High Risk Advisory	Flood Hazard Area Location is NOT WITHIN any identified flood hazard area. Unmapped flood hazard areas may be present.	
		Flood Zone Out of Flood Zone	
		Stream <n/a>	
		Watershed (HUC8) <n/a>	
		Flood Height Flood Height 6a N/A	
		Water Depth	
		Elevation 949.8 ft (Source: FEMA 2018-20) (NAVD88)	
		Community & ID <n/a>	
		FEMA Map & Date 54017C0120C; Effective Date: 10/4/2011	
		Location (lat, long) (39.260513, -80.806411) (WGS84)	
		Parcel ID 09-08-0019-0010-0000	
		E-911 Address 1138 PUNKIN CENTER RD, WEST UNION, WV, 26456	



SCALE: 1"=40'

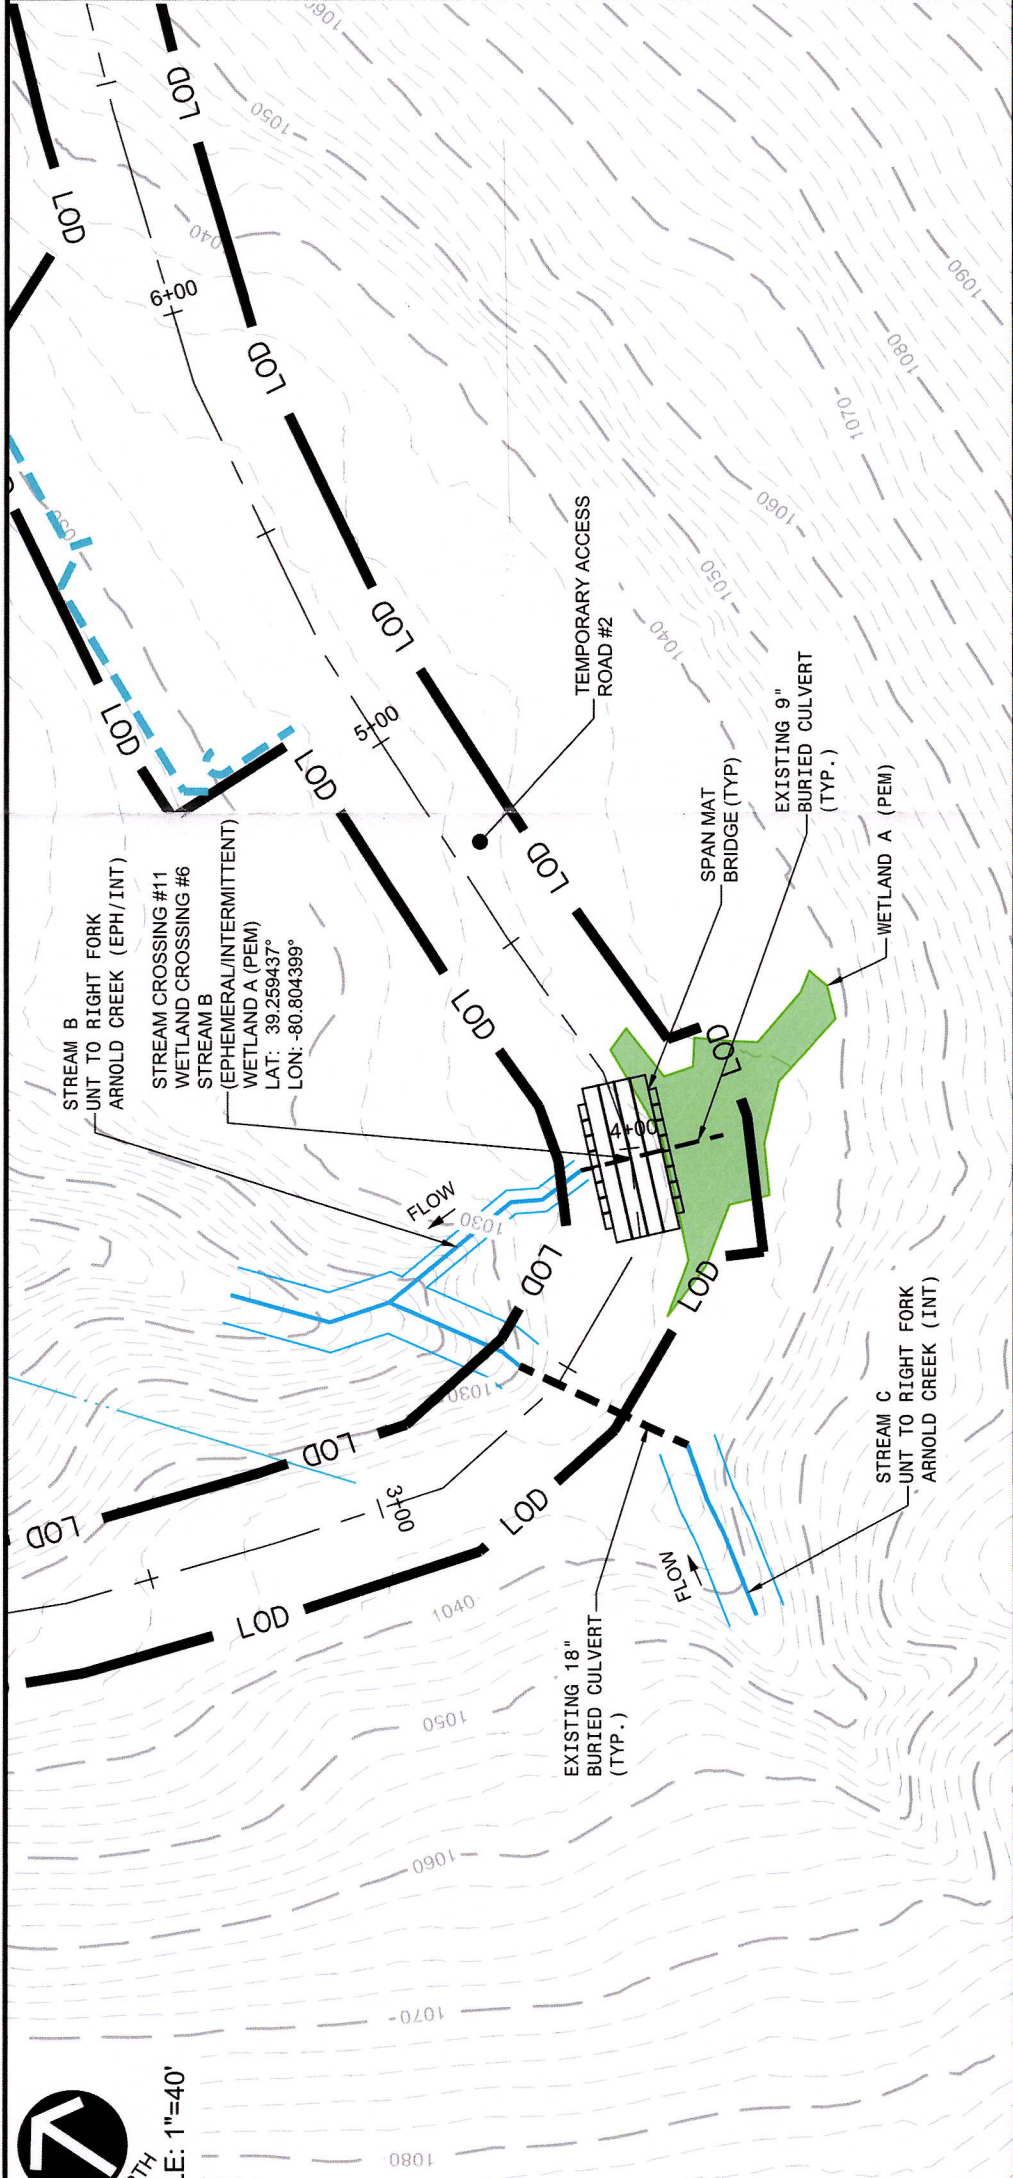

PROFILE VIEW
H: 1"=40', V: 1"=20'

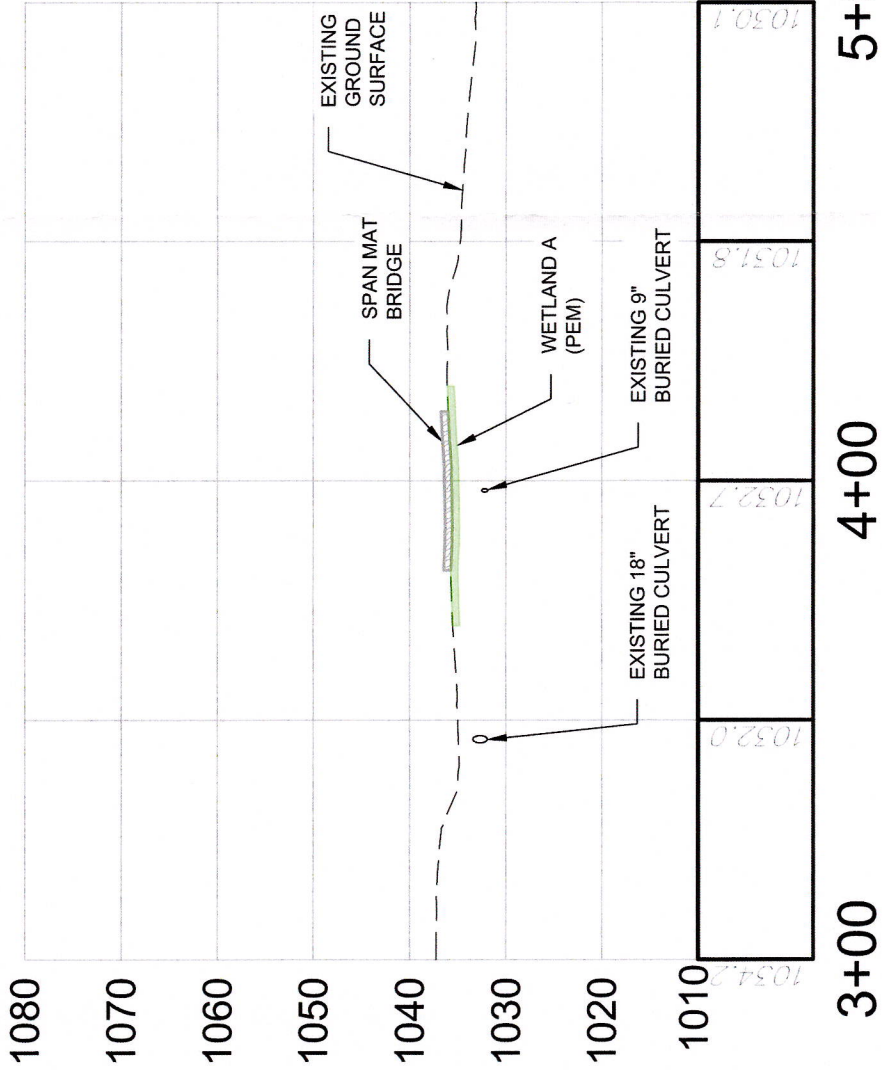

- EROSION AND SEDIMENT CONTROL LEGEND**
- DELINEATED STREAM (w. TOP OF BANK)
 - CH. 93 STREAM
 - FLOODWAY
 - WETLAND
 - PROPOSED LIMIT OF DISTURBANCE / PERMIT BOUNDARY
 - PROPOSED PRIORITY ONE SILT FENCE
 - PROPOSED 18" COMPOST FILTER SOCK
 - PROPOSED SUPER SILT FENCE
 - PROPOSED ORANGE CONSTRUCTION SAFETY FENCE
 - PROPOSED PERMANENT WATERBAR
 - PROPOSED TEMPORARY WATERBAR
 - PROPOSED TRENCH PLUG
 - PROPOSED TRENCH BREAKER DAYLIGHT DRAIN
 - PROPOSED TRENCH BREAKER PASS THROUGH DRAIN
 - PROPOSED EROSION CONTROL BLANKET
 - PROPOSED ROCK CONSTRUCTION ENTRANCE
 - PROPOSED TIMBER MAT
 - PROPOSED ROCK STOCKPILE
 - PROPOSED GAS LINE
 - PROPOSED CUTOFF DRAIN
 - NO STOCKPILING
 - PROPOSED TRANSVERSE TRENCH DRAIN SYSTEM
 - PROPOSED OUTLET PROTECTION
 - PROPOSED TOPSOIL COVERED ROCK ARMOR
 - PROPOSED GEOGRID

REVISION RECORD

No.	Date
01	01/01/2024
02	01/01/2024
03	01/01/2024
04	01/01/2024
05	01/01/2024
06	01/01/2024
07	01/01/2024
08	01/01/2024

MOSAD004 PIPELINE
DODRIDGE COUNTY
WEST VIRGINIA
PREPARED FOR:
EOM GATHERING OP CO, LLC.
2200 ENERGY DRIVE
CANONSBURG, PA 15317

CROSSING EXHIBIT #15 (TAR-2)
Project Number: 18422-0169
Drawing Scale: AS NOTED
Date Issued: --
Index Number: --
Drawn By: RMP
Checked By: MEB
Project Manager: MEB

EX-15




- NOTES:**
- CONTRACTOR SHALL BE RESPONSIBLE FOR FOLLOWING THE REQUIREMENTS OF THE NATIONWIDE PERMIT 58 FOR THE STREAM AND WETLAND CROSSING.
 - SEE "ENVIRONMENTAL WETLAND DELINEATION AND STREAM IDENTIFICATION REPORT" BY GATEWAY ENGINEERS, INC. FOR FURTHER INFORMATION.
 - ORANGE CONSTRUCTION FENCE SHALL BE PLACED AROUND ALL ENVIRONMENTAL FEATURES TO BE PROTECTED ON THE SITE.

Stream Crossing #11



This map is not the official regulatory FIRM or DFIRM. Its purpose is to assist with determining potential flood risk for the selected location.

Zone AE 1-Percent-Annual-Chance Flood Hazard Area With Base Flood Elevation (BFE) Floodway Regulatory Floodway in AE Zone Zone A 1-Percent-Annual-Chance Flood Hazard Area Without BFE (may have Advisory Flood Heights) Advisory 1-Percent-Annual-Chance High Risk Advisory Download the Full Legend for all flood tool symbols https://www.mapwv.gov/flood/map/docs/wv_flood_tool_legend.pdf Disclaimer: The online map is for use in administering the National Flood Insurance Program. It does not necessarily identify all areas subject to flooding, particularly from local drainage sources of small size. Refer to the official Flood Insurance Study (FIS) for detailed flood elevation data in flood profiles and data tables. WV Flood Tool (https://www.mapwv.gov/flood) is supported by FEMA, WV NFIP Office, and WV GIS Technical Center.		Flood Info Location Map created on 5/1/2024 User Notes Flood Hazard Area Location is NOT WITHIN any identified flood hazard area. Unmapped flood hazard areas may be present. Flood Zone Out of Flood Zone Stream Watershed (HUC8) <n/a> Flood Height Flood Height 6a N/A Water Depth Elevation 1029.2 ft (Source: FEMA 2018-20) (NAVD88) Community & ID <n/a> FEMA Map & Date 54017C0120C; Effective Date: 10/4/2011 Location (lat, long) (39.259437, -80.804399) (WGS84) Parcel ID 09-08-0019-0010-0000 E-911 Address 1138 PUNKIN CENTER RD, WEST UNION, WV, 26456
---	--	---

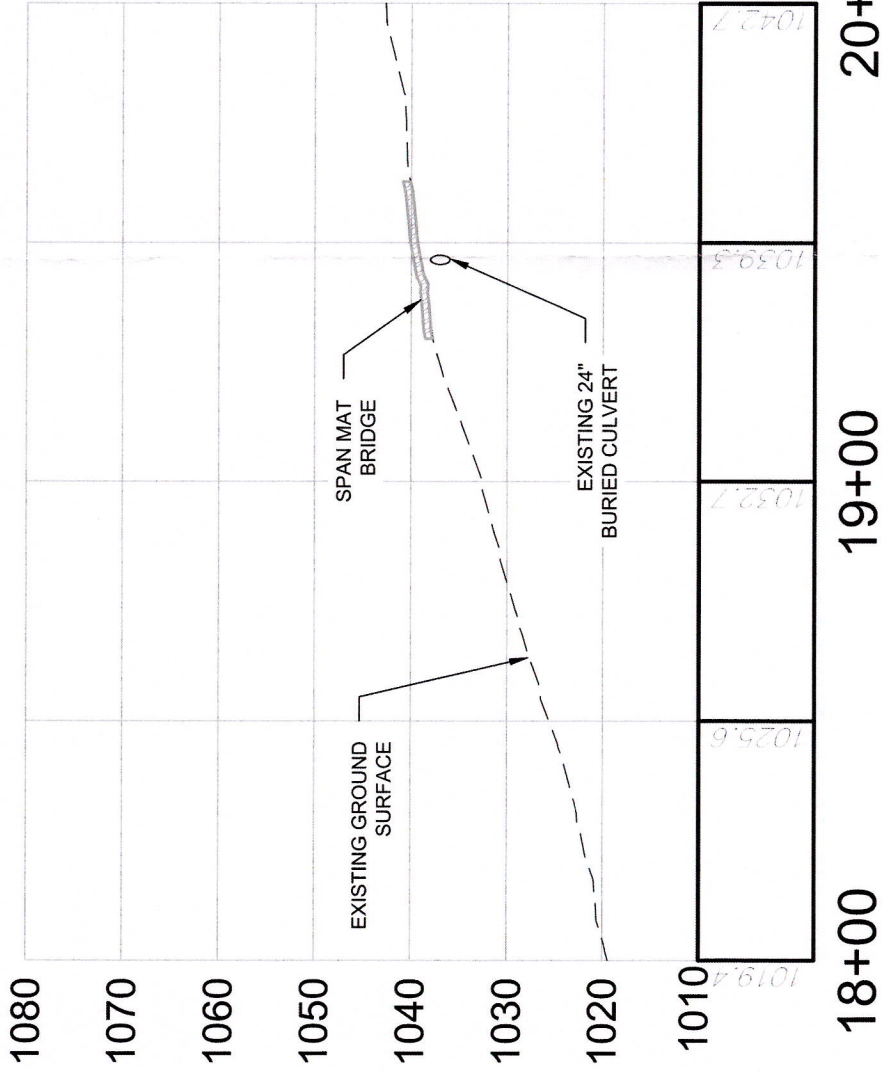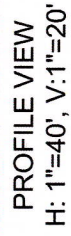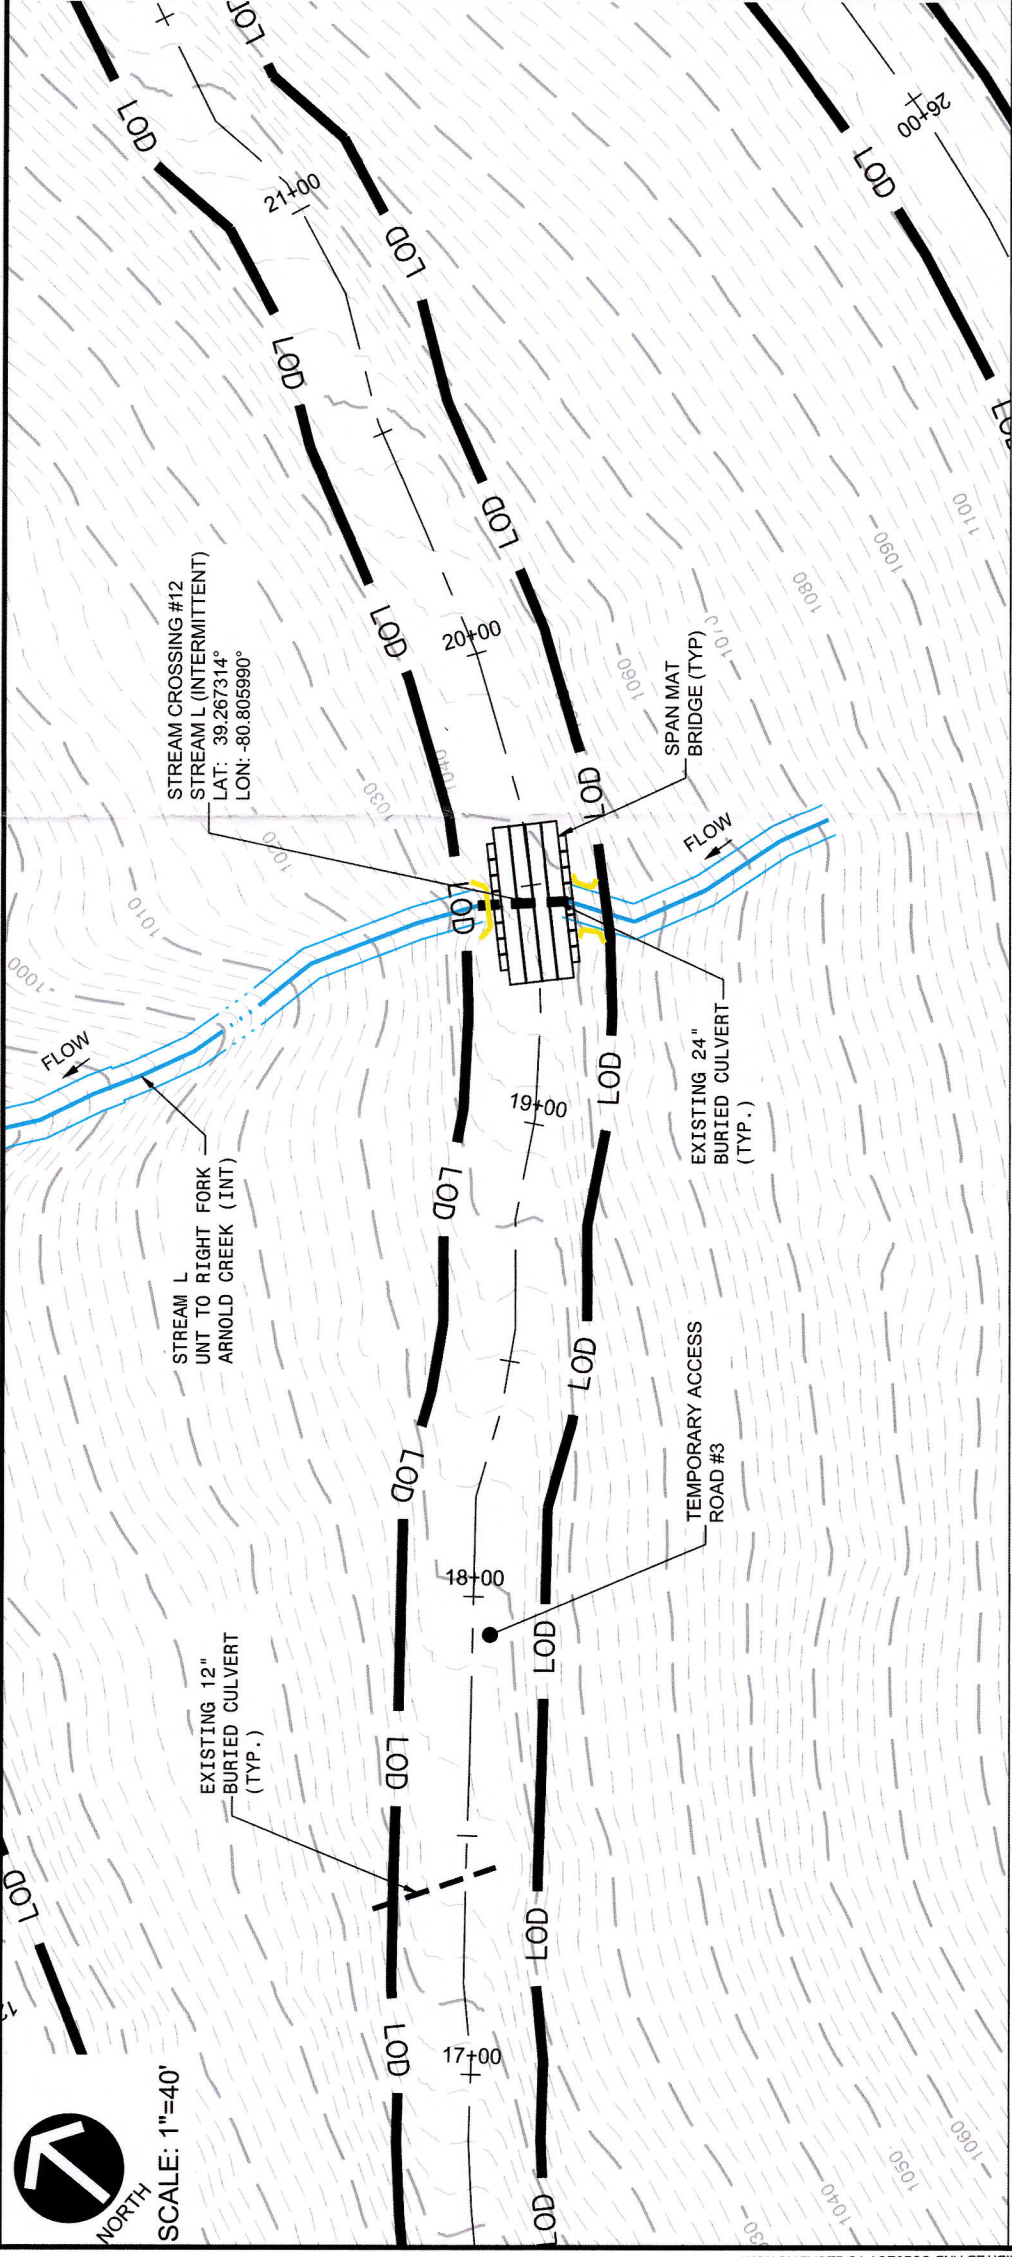

1025.6	1032.7	1039.3	1042.7
--------	--------	--------	--------

NOTES:

1. CONT OF T
2. SEE REPO
3. ORAN ENVI

1. CONTRACTOR SHALL BE RESPONSIBLE FOR FOLLOWING THE REQUIREMENTS OF THE NATIONWIDE PERMIT 58 FOR THE STREAM AND WETLAND CROSSING.
2. SEE "ENVIRONMENTAL WETLAND DELINEATION AND STREAM IDENTIFICATION REPORT" BY GATEWAY ENGINEERS, INC. FOR FURTHER INFORMATION.
3. ORANGE CONSTRUCTION FENCE SHALL BE PLACED AROUND ALL ENVIRONMENTAL FEATURES TO BE PROTECTED ON THE SITE.

MOSAD004 PIPELINE
DODDRIDGE COUNTY
WEST VIRGINIA
PREPARED FOR:
EQM GATHERING OP
2200 ENERGY DRIVE
CANONSBURG, PA 15317

**CROSSING EXHIBIT
#16 (TAR-3)**

Project Number: 18422-0169
Drawing Scale: AS NOTED
Date Issued: --
Index Number: --
Drawn By: KMP
Checked By: MEB
Project Manager: MEB

EX-16

[illegible]

GATEWAY ENGINEERS



A FULL-SERVICE CIVIL ENGINEERING FIRM

www.gatewayengineers.com | info@gatewayengineers.com | 408-438-1313

Stream Crossing #12



Download the Full Legend for all flood tool symbols https://www.mapwv.gov/flood/map/docs/wv_flood_tool_legend.pdf		Flood Info Location Map created on 5/1/2024	
H I G H R I S K		1-Percent-Annual-Chance Flood Hazard Area With Base Flood Elevation (BFE)	User
		Regulatory Floodway in AE Zone	Notes
		1-Percent-Annual-Chance Flood Hazard Area Without BFE (may have Advisory Flood Heights)	Flood Hazard Area
		1-Percent-Annual-Chance High Risk Advisory	Location is NOT WITHIN any identified flood hazard area. Unmapped flood hazard areas may be present.
Disclaimer: The online map is for use in administering the National Flood Insurance Program. It does not necessarily identify all areas subject to flooding, particularly from local drainage sources of small size. Refer to the official Flood Insurance Study (FIS) for detailed flood elevation data in flood profiles and data tables. WV Flood Tool (https://www.mapwv.gov/flood) is supported by FEMA, WV NFIP Office, and WV GIS Technical Center.		Flood Zone	Out of Flood Zone
		Stream	
		Watershed (HUC8)	<n/a>
		Flood Height	Flood Height 6a N/A
		Water Depth	
		Elevation	1032.0 ft (Source: FEMA 2018-20) (NAVD88)
		Community & ID	<n/a>
		FEMA Map & Date	54017C0120C; Effective Date: 10/4/2011
		Location (lat, long)	(39.267314, -80.805990) (WGS84)
		Parcel ID	09-08-0014-0020-0000
		E-911 Address	multiple addresses

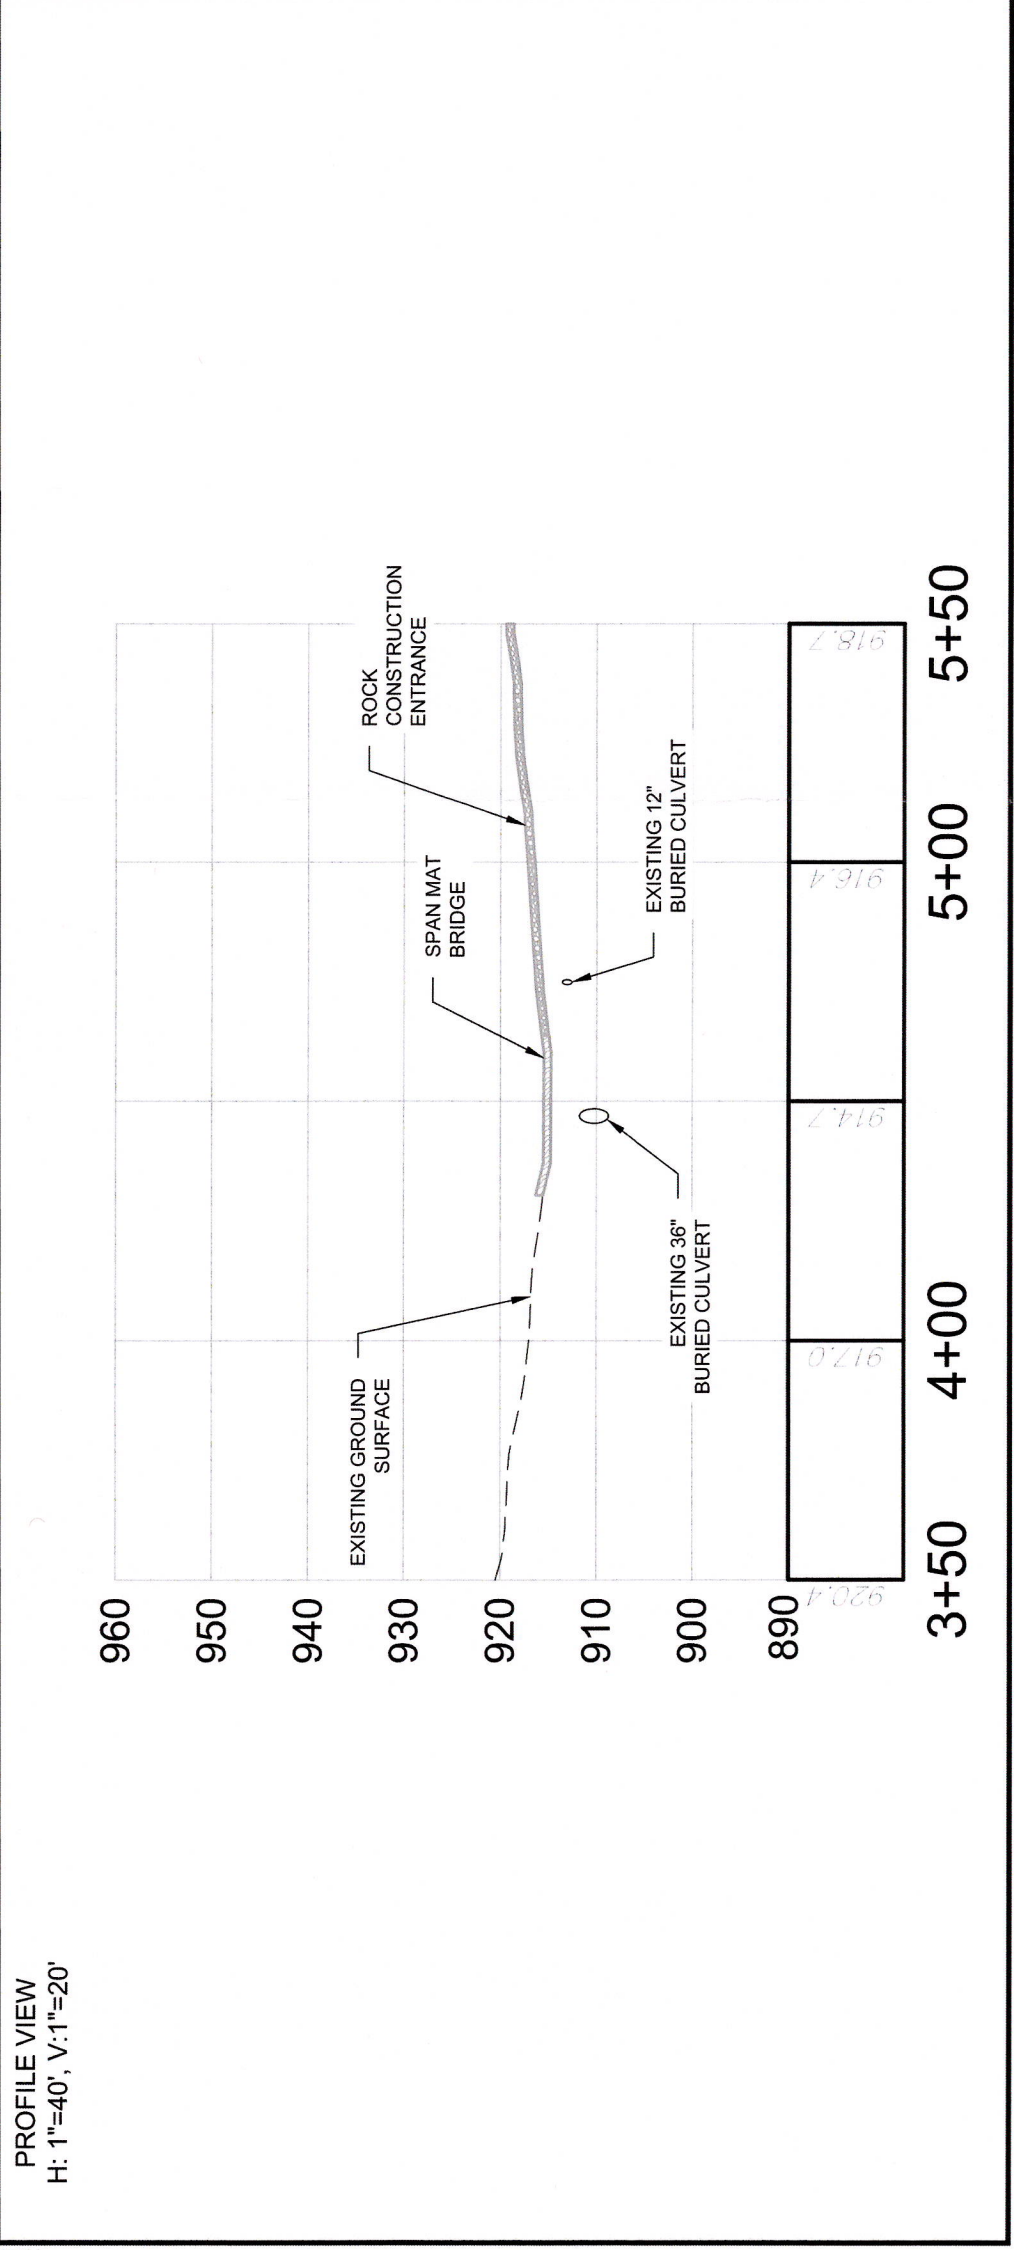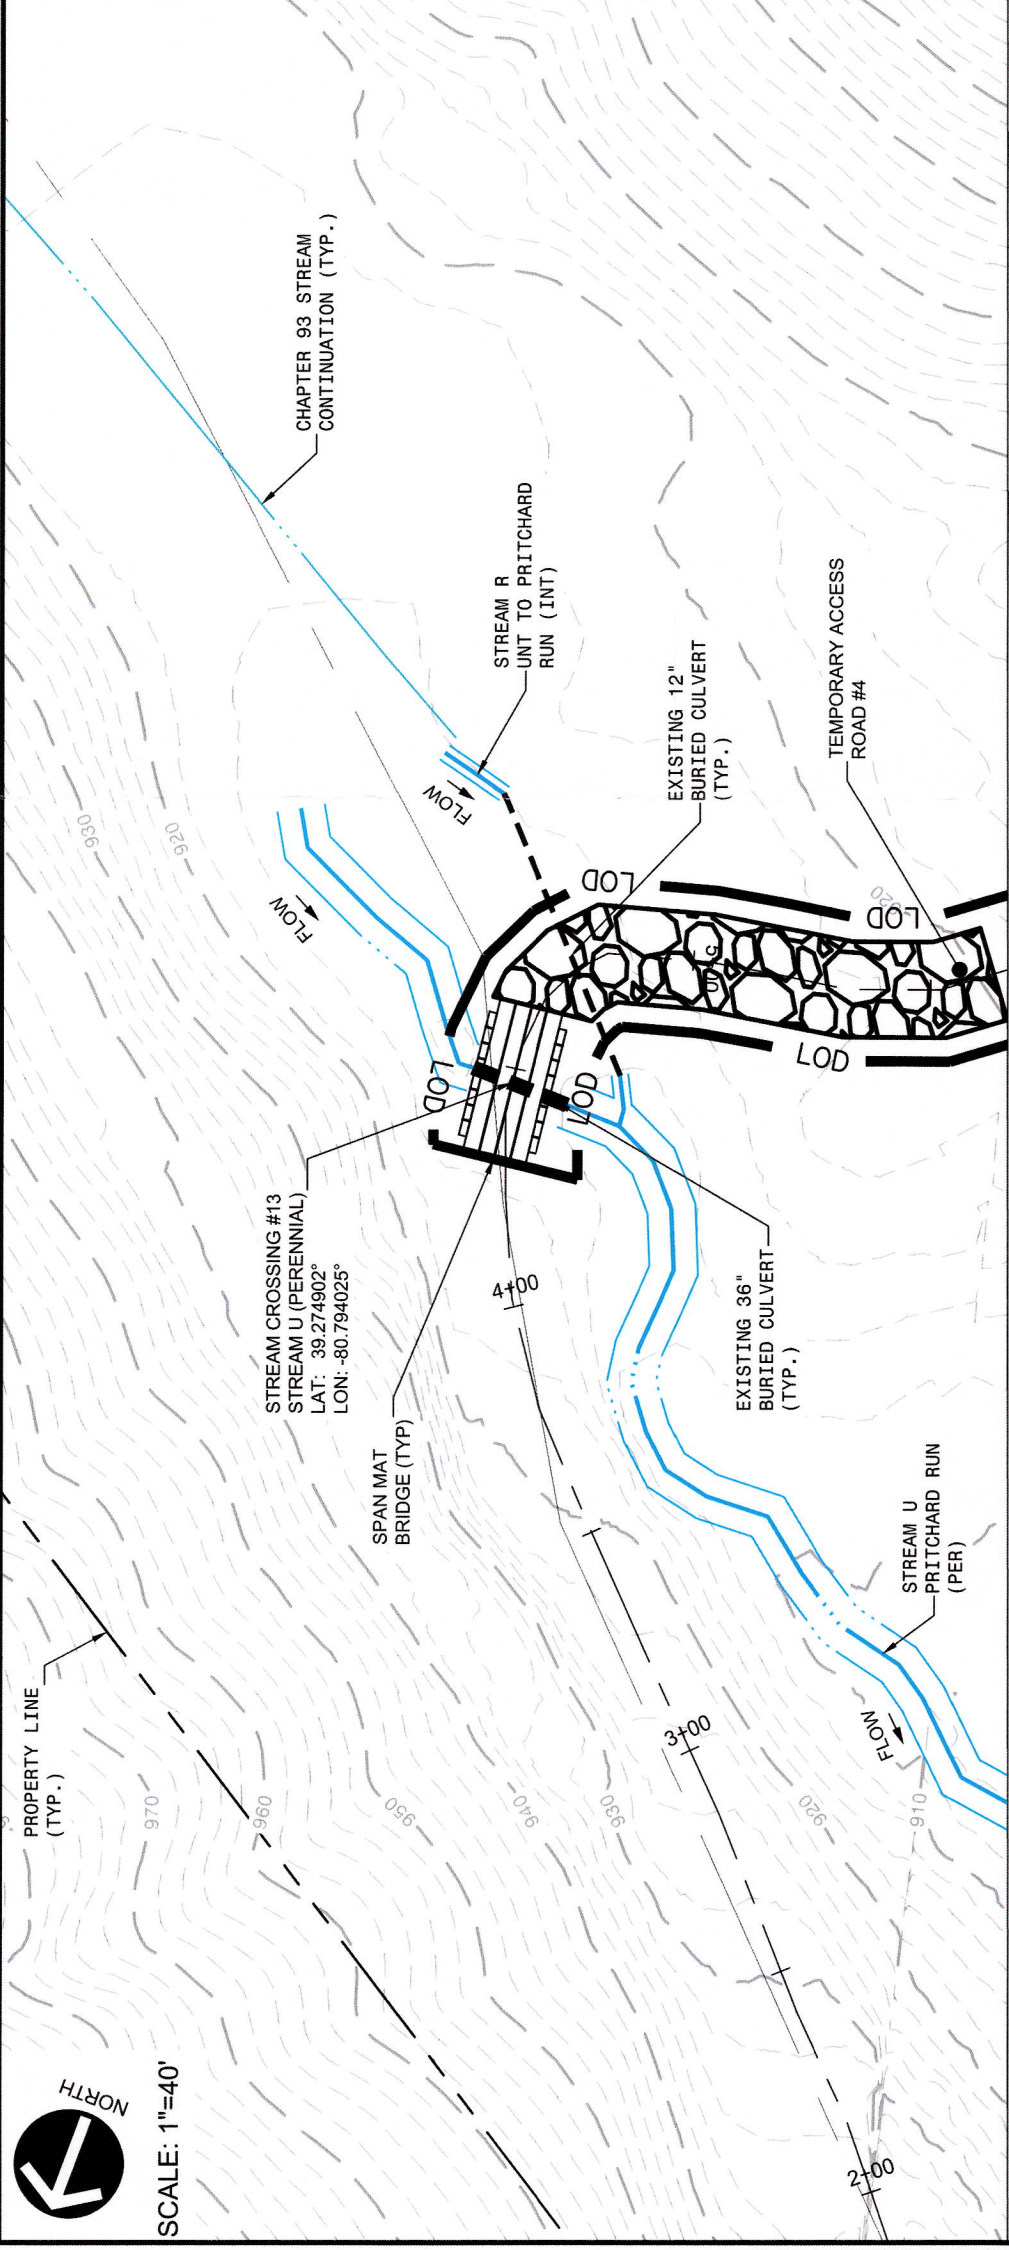

Date	No	REVISION RECORD	01	-	-
			02	-	
			03	-	
			04	-	
			05	-	
			06	-	
			07	-	
			08	-	

MOSAD004 PIPELINE
DODDRIDGE COUNTY
WEST VIRGINIA
PREPARED FOR:
EON GATHERING OPOCO, LLC.
2200 ENERGY DRIVE
CANNONSBURG, PA 15317

**CROSSING EXHIBIT
#17 (TAR-4)**

Project Number: 18422-0169
Drawing Scale: AS NOTED
Date Issued: --
Index Number: --
Drawn By: KMP
Checked By: MEB
Project Manager: MEB

EX-17

NOTES:

1. CONTRACTOR SHALL BE RESPONSIBLE FOR FOLLOWING THE REQUIREMENTS OF THE NATIONWIDE PERMIT 58 FOR THE STREAM AND WETLAND CROSSING.
2. SEE "ENVIRONMENTAL WETLAND DELINEATION AND STREAM IDENTIFICATION REPORT" BY GATEWAY ENGINEERS, INC. FOR FURTHER INFORMATION.
3. ORANGE CONSTRUCTION FENCE SHALL BE PLACED AROUND ALL ENVIRONMENTAL FEATURES TO BE PROTECTED ON THE SITE.

EROSION AND SEDIMENT CONTROL LEGEND

Legend	Proposed Limit of Disturbance / Permit Boundary
 LOD	PROPOSED PRIORITY ONE SILT FENCE
 RSF	PROPOSED 18" COMPOST FILTER SOCK
 SSF	PROPOSED SUPER SILT FENCE
 X	PROPOSED ORANGE CONSTRUCTION SAFETY FENCE
	PROPOSED PERMANENT WATERBAR
	PROPOSED TEMPORARY WATERBAR

	PROPOSED TRENCH PLUG
	PROPOSED TRENCH BREAKER DAY/LIGHT DRAIN
	PROPOSED TRENCH BREAKER PASS THROUGH DRAIN
	PROPOSED EROSION CONTROL BLANKET

	PROPOSED ROCK CONSTRUCTION ENTRANCE
	PROPOSED TIMBER MAT
	PROPOSED ROCK STOCKPILE
	PROPOSED GAS LINE
	PROPOSED CUTOFF DRAIN

NO STOCKPILING



PROPOSED TRANSVERSE TRENCH DRAIN SYSTEM

PROPOSED OUTLET PROTECTION





PROPOSED TOPSOIL COVERED ROCK ARMOR

PROPOSED GEOGRID

Stream Crossing #13



		Flood Info Location		Map created on 5/1/2024	
		User Notes			
H I G H 1-Percent-Annual-Chance Flood Hazard Area With Base Flood Elevation (BFE)		Flood Hazard Area		Location is NOT WITHIN any identified flood hazard area. Unmapped flood hazard areas may be present.	
R I S K Regulatory Floodway in AE Zone		Flood Zone		Out of Flood Zone	
R I S K 1-Percent-Annual-Chance Flood Hazard Area Without BFE (may have Advisory Flood Heights)		Stream			
R I S K 1-Percent-Annual-Chance High Risk Advisory		Watershed (HUC8)		<n/a>	
		Flood Height		Flood Height 6a N/A	
		Water Depth			
		Elevation		909.0 ft (Source: FEMA 2018-20) (NAVD88)	
		Community & ID		<n/a>	
		FEMA Map & Date		54017C0120C; Effective Date: 10/4/2011	
		Location (lat, long)		(39.274902, -80.794025) (WGS84)	
		Parcel ID		09-08-0015-0009-0000	
		E-911 Address			
Download the Full Legend for all flood tool symbols https://www.mapwv.gov/flood/map/docs/wv_flood_tool_legend.pdf Disclaimer: The online map is for use in administering the National Flood Insurance Program. It does not necessarily identify all areas subject to flooding, particularly from local drainage sources of small size. Refer to the official Flood Insurance Study (FIS) for detailed flood elevation data in flood profiles and data tables. WV Flood Tool (https://www.mapwv.gov/flood) is supported by FEMA, WV NFIP Office, and WV GIS Technical Center.					

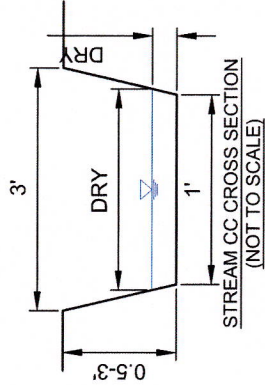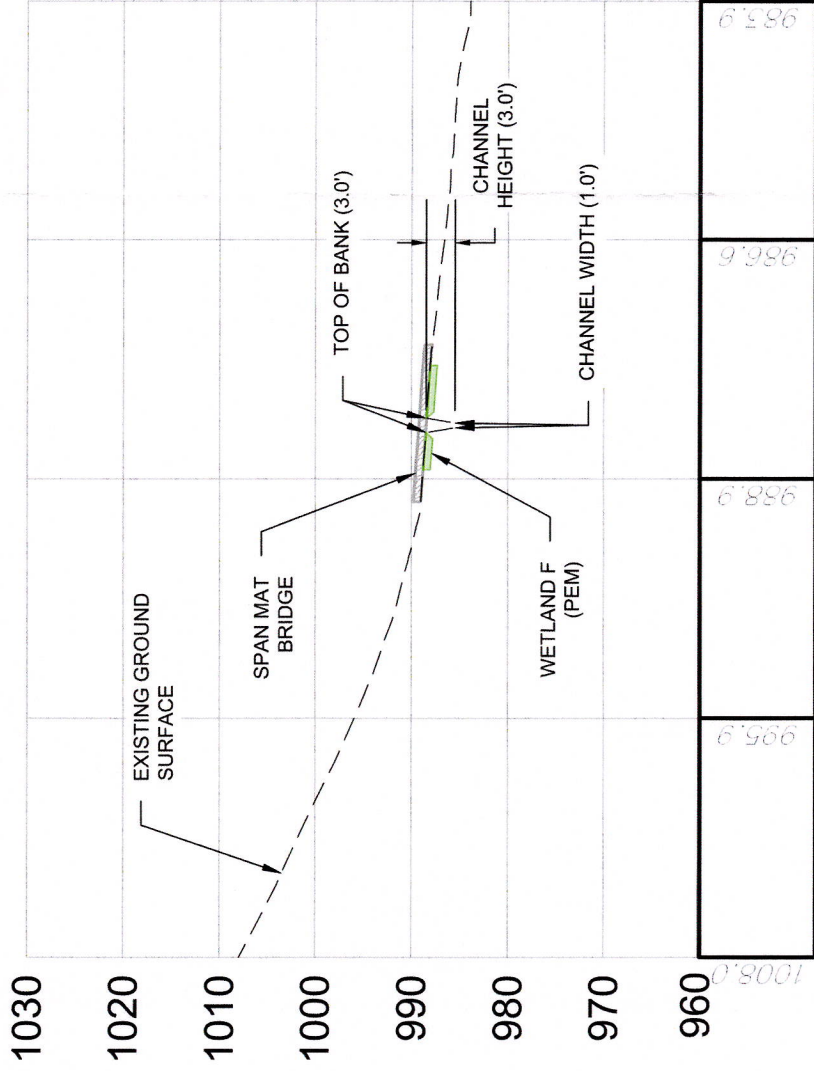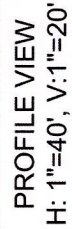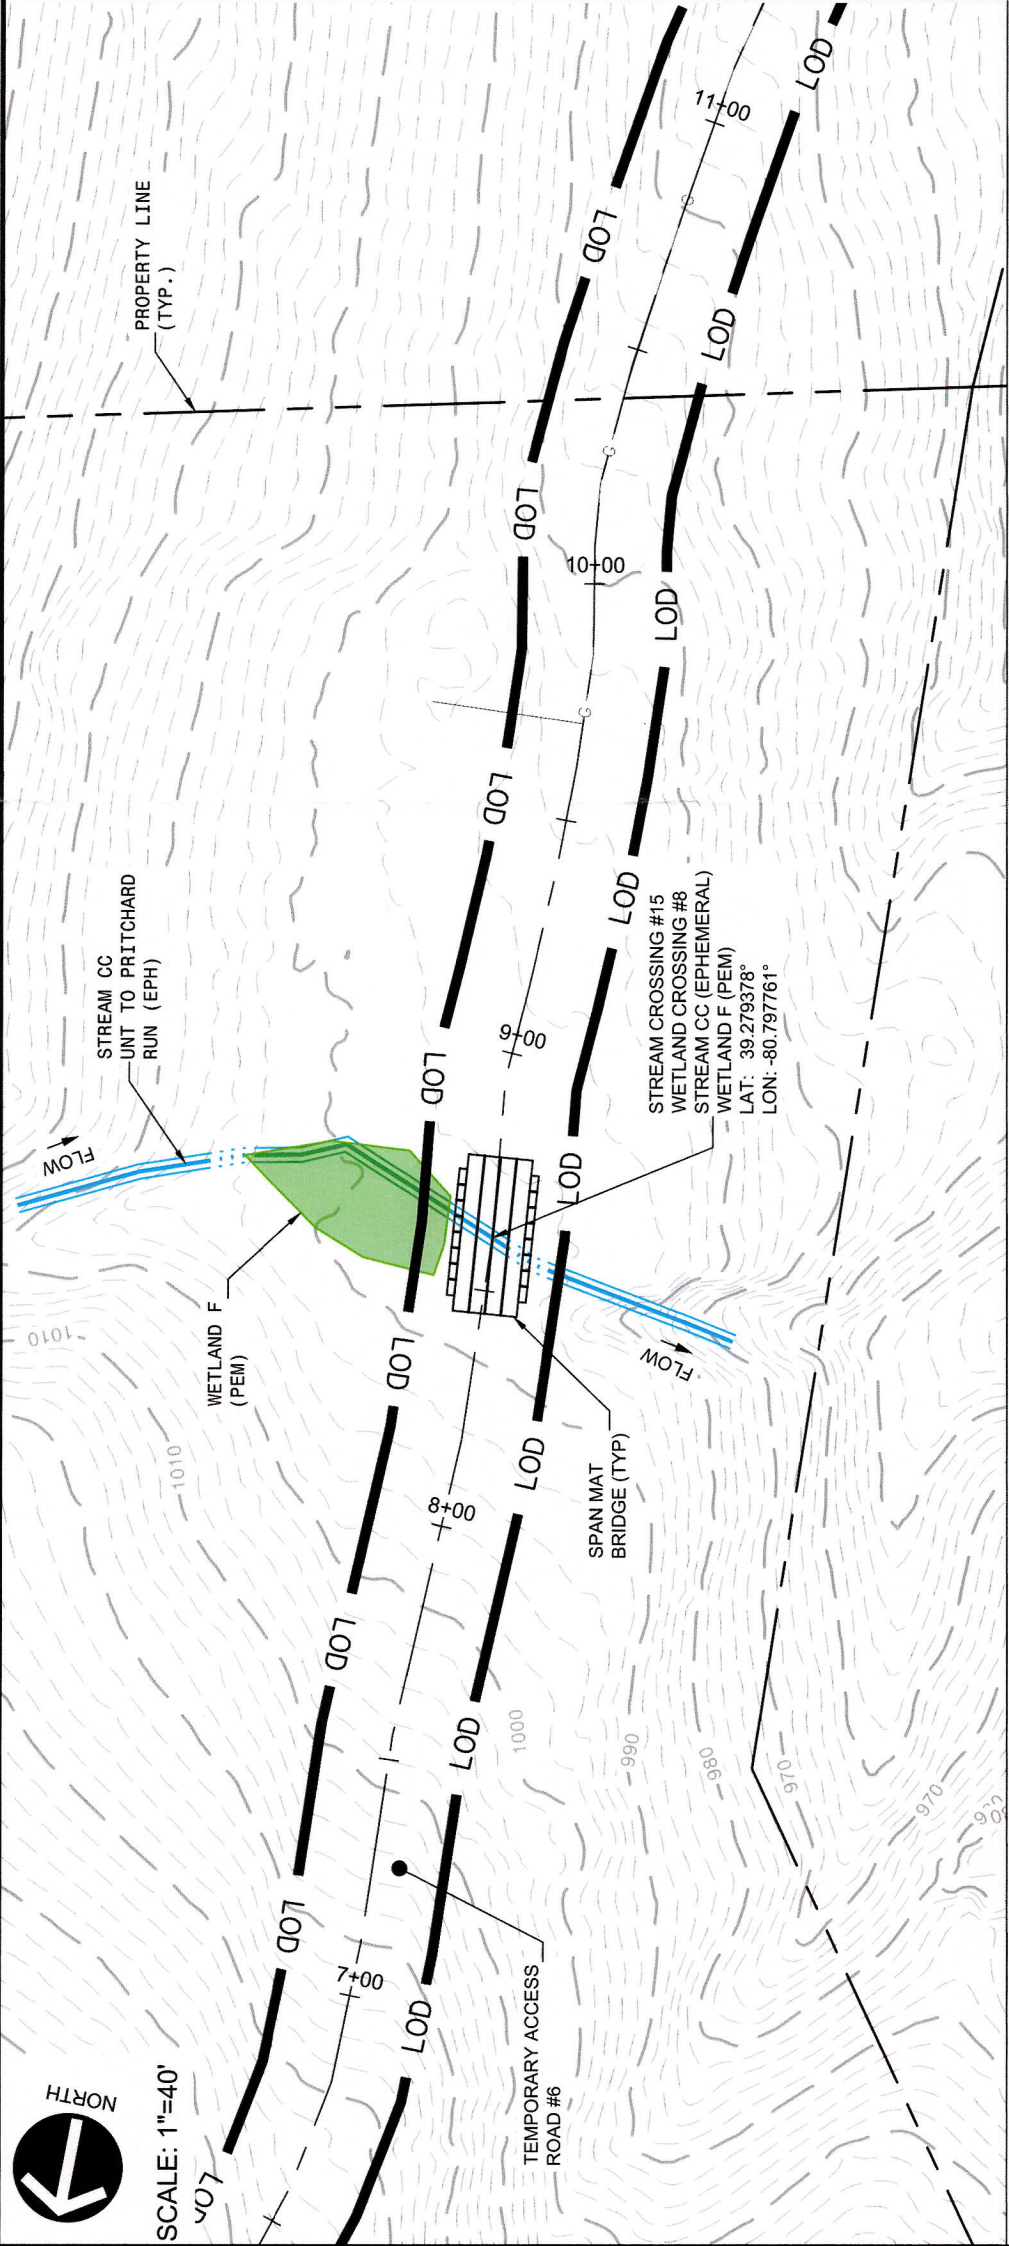

Date	No	REVISION RECORD
01	-	
02	-	
03	-	
04	-	
05	-	
06	-	
07	-	
08	-	



GATEWAY
ENGINEERS

A FULL-SERVICE CIVIL ENGINEERING FIRM

10000 PLYMOUTH AVENUE, SUITE 100, BOSTON, MA 02115

TEL: 617-552-1234 FAX: 617-552-1235

WWW.GATEWAYENGINEERS.COM

MOSAD004 PIPELINE
DODDRIDGE COUNTY
WEST VIRGINIA
PREPARED FOR:
EOM GATHERING OPCO, LLC.
2200 ENERGY DRIVE
CANONSBURG, PA 15317

**CROSSING EXHIBIT
#19 (TAR-6)**

Project Number: 18422-0169
Drawing Scale: AS NOTED
Date Issued: --
Index Number: --
Drawn By: KMP
Checked By: MEB
Project Manager: MEB

EX-19

NOTES:




1. CONTRACTOR SHALL BE RESPONSIBLE FOR FOLLOWING THE REQUIREMENTS OF THE NATIONWIDE PERMIT 58 FOR THE STREAM AND WETLAND CROSSING.
2. SEE "ENVIRONMENTAL WETLAND DELINEATION AND STREAM IDENTIFICATION REPORT" BY GATEWAY ENGINEERS, INC. FOR FURTHER INFORMATION.
3. ORANGE CONSTRUCTION FENCE SHALL BE PLACED AROUND ALL ENVIRONMENTAL FEATURES TO BE PROTECTED ON THE SITE.

Stream Crossing #15



This map is not the official regulatory FIRM or DFIRM. Its purpose is to assist with determining potential flood risk for the selected location.

Zone AE 1-Percent-Annual-Chance Flood Hazard Area With Base Flood Elevation (BFE) Floodway Regulatory Floodway in AE Zone Zone A 1-Percent-Annual-Chance Flood Hazard Area Without BFE (may have Advisory Flood Heights) Advisory 1-Percent-Annual-Chance High Risk Advisory Download the Full Legend for all flood tool symbols https://www.mapwv.gov/flood/map/docs/wv_flood_tool_legend.pdf Disclaimer: The online map is for use in administering the National Flood Insurance Program. It does not necessarily identify all areas subject to flooding, particularly from local drainage sources of small size. Refer to the official Flood Insurance Study (FIS) for detailed flood elevation data in flood profiles and data tables. WV Flood Tool (https://www.mapwv.gov/flood) is supported by FEMA, WV NFIP Office, and WV GIS Technical Center.		Flood Info Location Map created on 5/1/2024 User Notes Flood Hazard Area Location is NOT WITHIN any identified flood hazard area. Unmapped flood hazard areas may be present. Flood Zone Out of Flood Zone Stream <n/a> Watershed (HUC8) <n/a> Flood Height Flood Height 6a N/A Water Depth 981.9 ft (Source: FEMA 2018-20) (NAVD88) Elevation <n/a> Community & ID 54017C0120C; Effective Date: 10/4/2011 FEMA Map & Date (39.279378, -80.797761) (WGS84) Location (lat, long) 09-08-0015-0001-0000 Parcel ID 149 JACOS PAINTBALL DR , WEST UNION, WV, 26456 E-911 Address
---	--	---

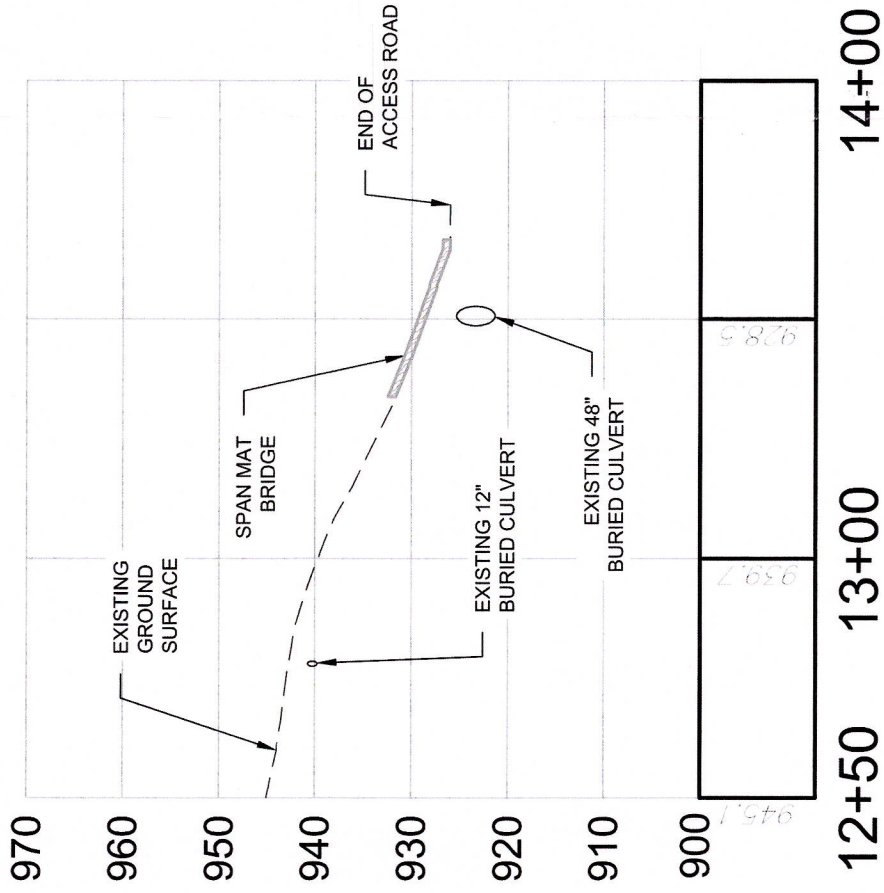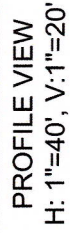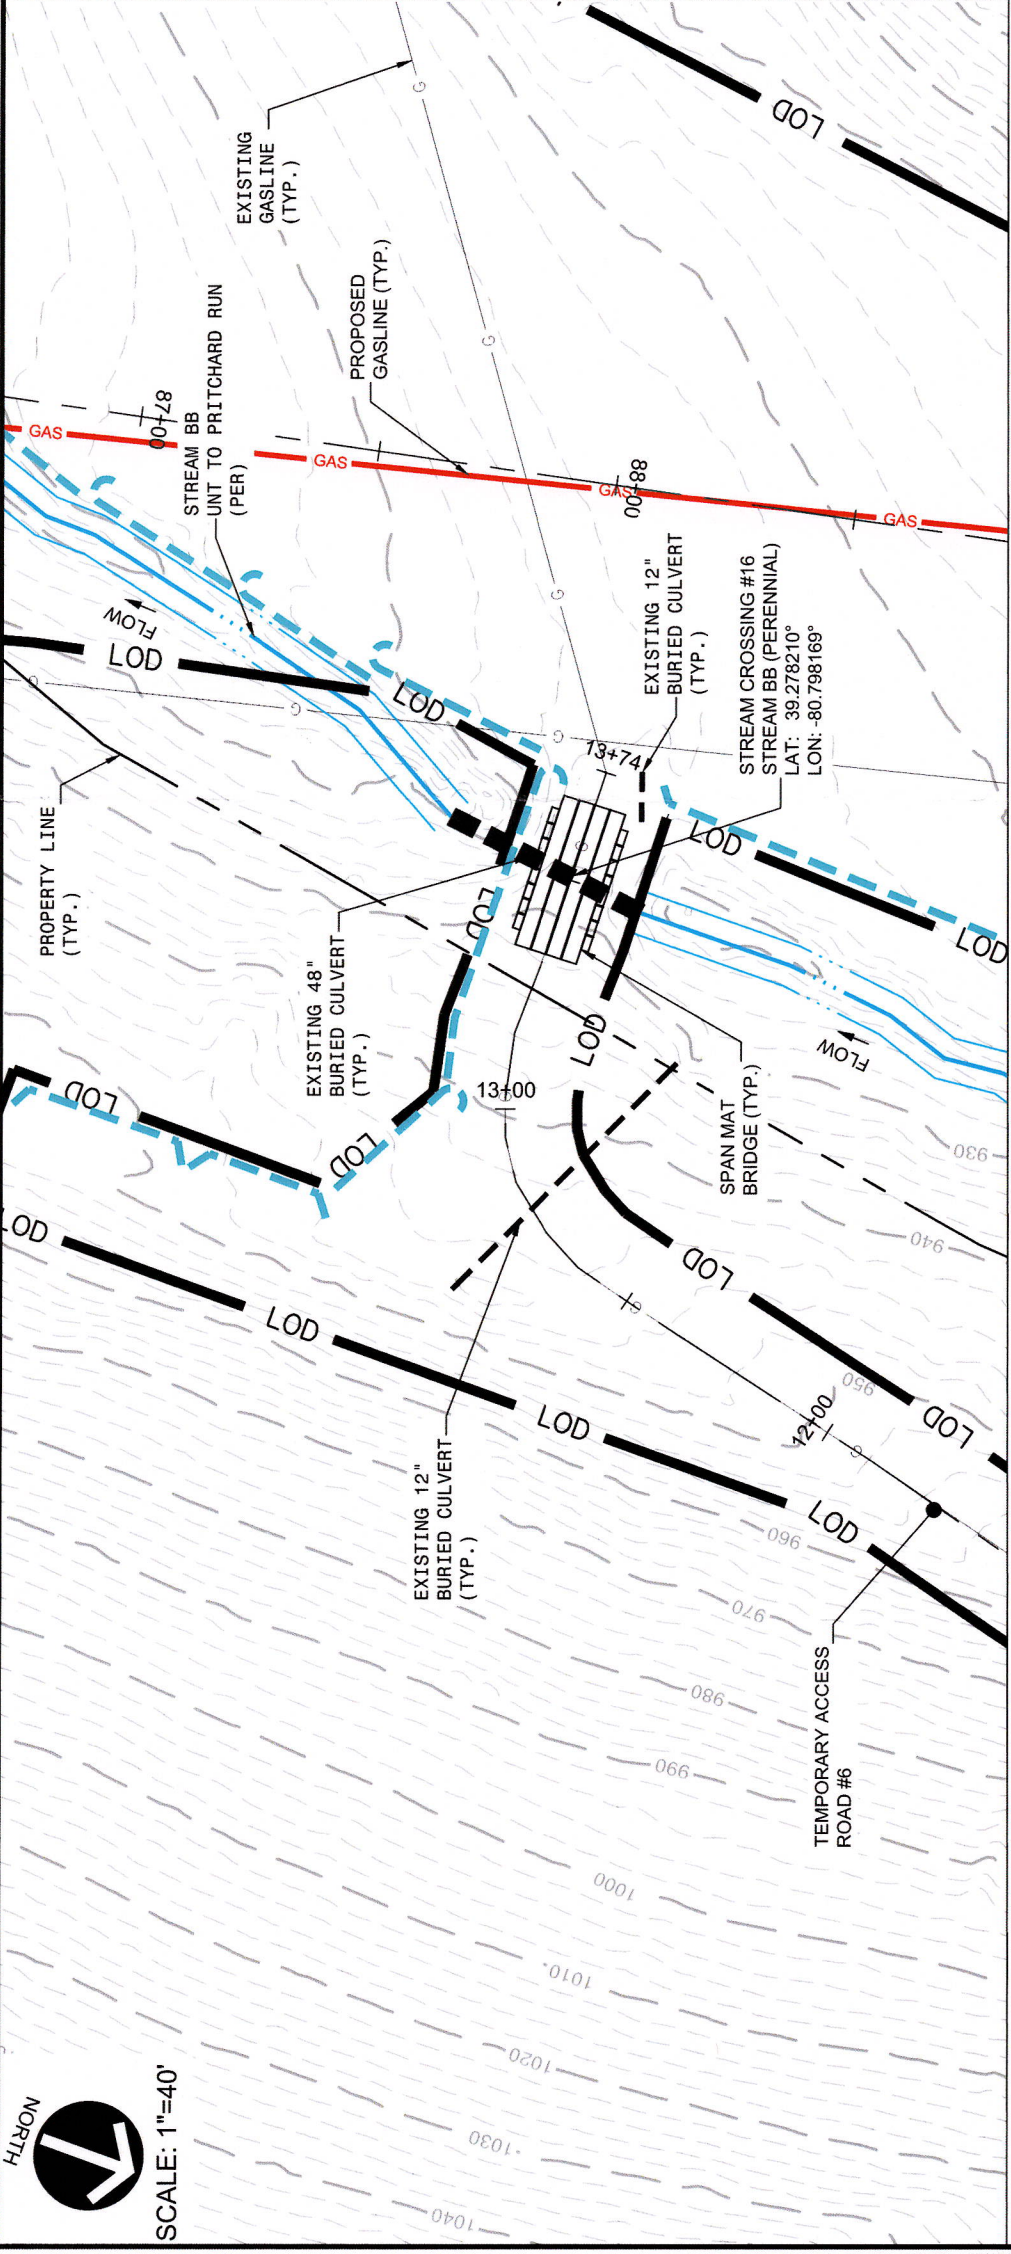

--	--

Stream Crossing #16



This map is not the official regulatory FIRM or DFIRM. Its purpose is to assist with determining potential flood risk for the selected location.

Zone AE 1-Percent-Annual-Chance Flood Hazard Area With Base Flood Elevation (BFE) Floodway Regulatory Floodway in AE Zone Zone A 1-Percent-Annual-Chance Flood Hazard Area Without BFE (may have Advisory Flood Heights) Advisory 1-Percent-Annual-Chance High Risk Advisory Download the Full Legend for all flood tool symbols https://www.mapwv.gov/flood/map/docs/wv_flood_tool_legend.pdf Disclaimer: The online map is for use in administering the National Flood Insurance Program. It does not necessarily identify all areas subject to flooding, particularly from local drainage sources of small size. Refer to the official Flood Insurance Study (FIS) for detailed flood elevation data in flood profiles and data tables. WV Flood Tool (https://www.mapwv.gov/flood) is supported by FEMA, WV NFIP Office, and WV GIS Technical Center.		Flood Info Location Map created on 5/1/2024 User Notes Flood Hazard Area Location is NOT WITHIN any identified flood hazard area. Unmapped flood hazard areas may be present. Flood Zone Out of Flood Zone Stream Watershed (HUC8) <n/a> Flood Height Flood Height 6a N/A Water Depth Elevation 921.1 ft (Source: FEMA 2018-20) (NAVD88) Community & ID <n/a> FEMA Map & Date 54017C0120C; Effective Date: 10/4/2011 Location (lat, long) (39.278210, -80.798169) (WGS84) Parcel ID 09-08-0015-0001-0001 E-911 Address
---	--	--

APPENDIX J

STREAM IMPACT TABLES

Table 1
Impacted Streams within the Project Area (Regulated Floodplain)

Description	Designation ¹	Waterbody	Stream Type	Stream Classification ²	Approx. Station	Crossing Location	County	Nearest Intersection	Crossing Method	Top of Bank Width (feet)	Crossing Length (feet)	Fill Material (cu. ft)	Crossing Area (sq. ft)	Stream Dimensions ³			
														Channel Width (feet)	Channel Depth (feet)	Water Width (feet)	Water Depth (inches)
SC-2	Stream N	Left Fork Arnold Creek	Perennial	WWF	44+79.88 (Pipeline)	LAT: 39.268918 LON: -80.801874	Doddridge	Arnolds Creek Road (C.R. 11) & Left Fork Run Road (C.R. 11/4)	Open Cut Pipeline, span mat bridge	33	34	539.72	2,508	14-22	2-6	12-17	6-12
SC-6	Stream TT	Arnold Creek	Perennial	WWF	142+26.19 (Pipeline)	LAT: 39.285297 LON: -80.812670	Doddridge	Arnolds Creek Road (C.R. 11) & Pichette Drive	Open Cut Pipeline, span mat bridge	50	50	800.67	3,750	35	6	30	12+
SC-7	Stream UU	UNT to Arnold Creek	Perennial	WWF	159+77.11 (Pipeline)	LAT: 39.289144 LON: -80.814165	Doddridge	Pichette Drive & Caratelli Drive	Open Cut Pipeline, span mat bridge	20	21	331.35	1,520	12	3-4	4	2-4
SC-8	Stream CCC	Arnold Creek	Perennial	WWF	190+41.16 (Pipeline)	LAT: 39.294426 LON: -80.819934	Doddridge	Arnolds Creek Road (C.R. 11) & Sam Cavins Road	Open Cut Pipeline, span mat bridge	55	55	880.01	4,125	45	6	40	12+
SC-9	Stream B (Culvert)	UNT to Right Fork Arnold Creek	Perennial	WWF	0+25.80 (TAR-1)	LAT: 39.261513 LON: -80.808979	Doddridge	Arnolds Creek Road (C.R. 11) & Left Fork Run Road (C.R. 11/4)	Span mat bridge	7 (15" Buried Culvert)	19.5	N/A	52.5	3-5	0.5-1	1.5-3	1-3
SC-17	Stream CCC (Access)	Arnold Creek	Perennial	WWF	6+77.63 (TAR-9)	LAT: 39.295004 LON: -80.817577	Doddridge	Arnolds Creek Road (C.R. 11) & Sam Cavins Road	Span mat bridge	50	66	N/A	3300	45	6+	40	4-12+
Total Impacts											245.5	2,551.75	15,255.5 (0.35 ac)				

Notes:

- This preliminary determination of jurisdictional status is based on the Corps/EPA JDI Guidebook instruction.
- WWF – Warm Water Fishery, as classified by WV Requirements Governing Water Quality Standards Rule – Title 47CRS2.
- All dimensions in the table are approximate.

Floodplain Development Permit Application MOSAD004 Pipeline EQM Gathering OPCO, LLC.		FP 24-654 Impacted Streams within the Project Area (Regulated Floodplain)				
Waterbody	Crossing Location	County	Nearest Intersection	Crossing Method	Crossing Length (feet)	Crossing Area (sq. ft)
Left Fork Arnold Creek	LAT: 39.268918 LON: -80.301874	Doddridge	Arnolds Creek Road (C.R. 11) & Left Fork Run Road (C.R. 11 /4)	Open Cut Pipeline, span mat bridge	34	2,508
Arnold Creek	LAT: 39.285297 LON: -80.812670	Doddridge	Arnolds Creek Road (C.R. 11) & Pichette Drive	Open Cut Pipeline, span mat bridge	50	3,750
UNIT to Arnold Creek	LAT: 39.289144 LON: -80.814165	Doddridge	Pichette Drive & Caratelli Drive	Open Cut Pipeline, span mat bridge	21	1,520
Arnold Creek	LAT: 39.294426 LON: -80.819934	Doddridge	Arnolds Creek Road (C.R. 11) & Sam Cavins Road	Open Cut Pipeline, span mat bridge	55	4,1.25
UNT to Right Fork Arnold Creek	LAT: 39.261513 LON: -80.808979	Doddridge	Arnolds Creek Road (C.R. 11) & Left Fork Run Road (C.R. 11 /4)	Span mat bridge	19.5	52.5
- Arnold Creek	LAT: 39.295004 LON: -80.817577	Doddridge	Arnolds Creek Road (C.R. 11) & Sam Cavins Road	Span mat bridge	66	3300

George Eidel

From: Baylee K. Schwab, E.I.T. <bschwab@gatewayengineers.com>
Sent: Tuesday, May 28, 2024 1:18 PM
To: GEidel@doddridgecountywv.gov
Cc: Santiapillai, Shyama; Matthew E. Bagaley, P.E.
Subject: MOSAD004 Floodplain Permit
Attachments: 2024-05-15 MOSAD004 OLS Approval_R-2024-VI-09-16949.pdf; NWP Verification Letter2024-00308-OHR.pdf

Hi George,

I wanted to follow up with you on the MOSAD004 Floodplain Permit application (which should have been delivered to your office on 5/8/2024). I wanted to inquire what your estimated permit review times are, so we can update our project timelines accordingly.

Please see attached for the NWP and OLS approvals for the project. Let me know if you have any question regarding the permit application during your review or if you need any further information.

Thanks!
Baylee

Baylee K. Schwab, E.I.T. Project Manager, Safety Tier 3
100 McMorris Road, Pittsburgh PA 15205 P:(412) 409-2344 F:(412) 921-9960 E:bschwab@gatewayengineers.com

The Gateway Engineers, Inc. People, Projects, and Purpose. www.gatewayengineers.com

NOTICE — This communication may contain confidential and privileged information that is for the sole use of the intended recipient. Any viewing, copying or distribution of, or reliance on this message by unintended recipients is strictly prohibited. If you have received this message in error, please notify us immediately by replying to the message and permanently deleting it from your computer. Thank you.



Governor Jim Justice

Director Brett W. McMillion

May 15, 2024

Office of Land and Streams
RIGHT OF ENTRY

EQM Gathering OPCO, LLC
Attention: Baylee Schwab
The Gateway Engineers, Inc.
100 McMorris Road
Pittsburgh, PA 15205-9445

Re: R-2024-VI-09-16949**To Whom It May Concern:**

The West Virginia Division of Natural Resources (WVDNR) hereby authorizes for a term of 5 years, from the date hereof, a Right of Entry to install and maintain a temporary bridge at fourteen separate locations (MOSAD004), along an UNT to Pritchard Run, Pritchard Run, Arnold Creek, and an UNT to Right Fork Arnold Creek, near Taylorstown, in Doddridge County, West Virginia.

The issuance of this Right of Entry by the WVDNR does not preclude the necessity to obtain permits from the U.S. Army Corps of Engineers (USACE), W.V. Department of Environmental Protection (WVDEP), or the W.V. Division of Homeland Security and Emergency Management (WVDHSEM). This Right of Entry does not negate the need to comply with the West Virginia Water Pollution Control Act and/or the State Environmental Quality Board's administrative regulations.

It is advised to contact the following agencies for additional guidelines and/or regulations:

1. The USACE [Huntington District (304-399-5210) or the Pittsburgh District (412-395-7155)] may require either an Individual Clean Water Act 404 permit or a Nationwide Permit.
<http://www.lrh.usace.army.mil/Missions/Regulatory.aspx>
2. The WVDNR Environmental Coordination Unit (304-637-0245) should be contacted for the Mussel survey requirements for streams with mussel populations as described in the West Virginia Mussel Survey Protocol
<http://www.wvdnr.gov/Mussels/West%20Virginia%20Mussel%20Survey%20Protocols%20APR2016.pdf>

3. The WVDEP (304-926-0499) may require the following permits:
 - a. A Clean Water Act Section 401 Water Quality Certification
<http://www.dep.wv.gov/WWE/Programs/Pages/401Certification.aspx>
 - b. Construction Stormwater Site Registration and Notice of Intent. Not needed if disturbance less than (1) acre.
http://dep.wv.gov/WWE/Programs/stormwater/Pages/sw_home.aspx
4. The Division of Water and Waste Management, (304-926-0495) should be contacted for the WVDEP Erosion and Sediment Control Best Management Practice Manual, Revised 2016, that it requires to be followed.
http://www.dep.wv.gov/WWE/Programs/stormwater/csw/Pages/ESC_BMP.aspx
5. The WVDHSEM (304-957-2571) may require a Floodplain Permit.
6. The U.S. Fish and Wildlife Service Field Office (304-636-6568) should be contacted for any activity in waterways listed in Appendix A of the 2017 USACE Nationwide Permits for threatened or endangered aquatic species identified by the U.S. Fish and Wildlife Service.
<http://www.lrp.usace.army.mil/Portals/72/docs/regulatory/2017%20Public%20Notices/West%20Virginia%20-%20NWP%20March%202017%20PN.pdf?ver=2017-03-22-095505-870>
7. The local Conservation District for the district where the work is to be performed should be contacted for technical support.

This Right of Entry does not allow in-stream work to be performed during the cold-water fish spawning season (September 15- March 31) and warm-water fish spawning season (April 1 - June 30). Spawning waivers may be obtained from the WVDNR Environmental Coordination Unit (304-637-0245).

This Right of Entry does not allow work outside the requested boundaries. The WVDNR does not assume any liability for your construction activities. By accepting this Right of Entry, you assume liability for any and all damage caused by this activity to both upstream and downstream landowners.

This Right of Entry does not authorize any rights or privileges, or permission to enter upon, or to cross the property of any other person, nor does it authorize removal of any material that lies upon the property of another person.

All work authorized under this Right of Entry should be completed as soon as possible, but no longer than one year from the date hereof.

The payment of \$1400.00 is now due and payable to the West Virginia Division of Natural Resource. An invoice will be sent to you for each subsequent annual payment.

The Right of Entry will be effective upon receipt of your payment in full.

Please notify the Office of Land and Streams in writing when this installation is transferred or removed.

Sincerely,

A handwritten signature in blue ink, appearing to read 'Brett W. McMillion', with a stylized, cursive script.

Brett W. McMillion

BWM:lp

West Virginia Division of Natural Resources

Invoice Pay on-line at
<https://agencies.wvsto.com/LandAndStreams/Account.aspx>

**In
Acct
With**

EQM Gathering OPCO, LLC
Attention: Shyama Santiapillai
2200 Energy Drive
Canonsburg, PA 15317

Invoice No#: LS0000000011721

Bill Date: 05/20/2024

Location	Agreement	Invoice Period	Balance
Land and Streams/DNR	R-2024-VI-09-16949	For 05/15/2024 to 05/15/2029	\$1,400.00

Description:

A temporary bridge at fourteen separate locations (MOSAD004), along an UNT to Pritchard Run, Pritchard Run, Arnold Creek, and an UNT to Right Fork Arnold Creek, near Taylorstown, in Doddridge County, WV

OASIS Customer Code: VC0000114686

PLEASE RETURN COPY OF THIS INVOICE WITH REMITTANCE

WV Division of Natural Resources
Office of Land & Stream
324 Fourth Avenue, Room 200
South Charleston, WV 25303

IF YOU HAVE ANY QUESTIONS, PLEASE CONTACT
DNR Office of Land & Stream (304) 558-3225
DNRLandandStreams@wv.gov



**DEPARTMENT OF THE ARMY
U.S. ARMY CORPS OF ENGINEERS, HUNTINGTON DISTRICT
502 8TH STREET
HUNTINGTON, WV 25701-2018**

May 20, 2024

Regulatory Division
Energy Resource Branch
LRH-2024-00308-OHR-Arnold Creek

NATIONWIDE PERMIT NO. 12 VERIFICATION

Shyama Santiapillai
EQM Gathering OPCO, LLC
2200 Energy Drive
Canonsburg, PA 15317

Dear Ms. Santiapillai:

I refer to the pre-construction notification (PCN) requesting a Department of the Army (DA) authorization for the discharge of dredged and/or fill material into waters of the United States (U.S.) in association with the construction of the MOSAD004 Pipeline Project. The project is located in the town of West Union, Doddridge County, West Virginia. The proposed activity extends from a southern terminus 39.258533° N, 80.806044° W to a northern terminus of 39.298669° N, 80.820226° W. Your PCN has been assigned the following file number: LRH-2024-00308-OHR-Arnold Creek. Please reference this number on all future correspondence related to this project.

The U.S. Army Corps of Engineers' (Corps) authority to regulate waters of the U.S. is based on the definitions and limits of jurisdiction contained in 33 CFR 328 and 33 CFR 329. Section 404 of the Clean Water Act (Section 404) requires a DA permit be obtained prior to discharging dredged and/or fill material into waters of the U.S., including wetlands. Section 10 of the Rivers and Harbors Act of 1899 (Section 10) requires a DA permit be obtained for any work in, on, over or under a navigable water.

The proposed project, as described in the submitted information, has been reviewed in accordance with Section 404 and Section 10. Based on your description of the proposed work, and other information available to us, it has been determined that this project will not involve activities subject to the requirements of Section 10. However, this project will include the discharge of dredged and/or fill material into waters of the U.S. subject to the requirements of Section 404.

In the submitted PCN materials, you have requested a DA authorization for the temporary discharge of dredged and/or fill material into 761 linear feet (0.4 acre) of 11 streams and 0.5 acre of six (6) wetlands at 18 single and complete locations, in association with construction of the MOSAD004 Pipeline Project. The proposed project would include the installation of approximately 20,800 L.F. of one (1) permanent 20" diameter steel gas line. The proposed gas

line will begin at the existing Janus Compressor Station associated with the MOSAD003 pipeline and terminate at the existing Saturn Compressor Station. The discharge of dredged and/or fill material into waters of the U.S. is described in the enclosed Table 1. All work will be conducted in accordance with the PCN received in this office on April 26, 2024.

Based on the provided information, it has been determined the proposed project meets the criteria for Nationwide Permit (NWP) No. 12 (enclosed) under the January 13, 2021 Federal Register, Reissuance and Modification of NWPs (86 FR 2744) provided you comply with all terms and conditions of the enclosed material, the enclosed special conditions, and the Section 401 Water Quality Certifications (401 WQC) issued by the West Virginia Department of Environmental Protection. A copy of this NWP can be found on our website at <http://www.lrh.usace.army.mil/Missions/Regulatory.aspx>.

Please be aware this NWP verification does not obviate the requirement to obtain other local, state, and/or federal authorizations required by law for these activities. This verification is valid until the expiration date of the NWPs, unless the NWP authorization is modified, suspended, or revoked. The verification will remain valid if the NWP authorization is reissued without modification or the activity complies with any subsequent modification of the NWP authorization. All of the existing NWPs are scheduled to be modified, reissued, or revoked on March 14, 2026. Prior to this date, it is not necessary to contact this office for re-verification of your project unless the plans for the proposed activity are modified. Furthermore, if you commence or under contract to commence this activity before March 14, 2026, you will have twelve (12) months from the date of the modification or revocation of the NWP to complete the activity under the present terms and conditions of this NWP.

Enclosed is a copy of the NWPs and the 401 WQC to be kept at the project site during construction. You shall supply a copy of these documents to your project engineer responsible for construction activities.

Upon completion of the work, the enclosed certification must be signed and returned to this office. If you have any questions concerning the above, please contact Rachel McCarty of the Energy Resource Branch at 304-807-0826, by mail at the above address, or by email at: rachel.a.mccarty@usace.army.mil.

Sincerely,

Kimberly Courts-Brown

Kimberly Courts-Brown
Regulatory Project Manager
Energy Resource Branch

Enclosures

Table 1. Authorized discharge of dredged and/or fill material into waters of the U.S. in association with the EQM Gathering OPCO, LLC – MOSAD004 Pipeline Project LRH-2024-00308-OHR-Arnold Creek						
Single and Complete Crossing Number	Aquatic Resource	Wetland Type/ Stream Flow Regime	Fill Length (linear feet)	Fill Area (acre)	Duration of Fill	Description of the Regulated Activity
1	Stream B	Perennial	72	0.012	Temporary	Open Cut Pipeline Crossing and Temporary Access
	Wetland A	Emergent	N/A	0.011	Temporary	Temporary Equipment Crossing
2	Stream D	Ephemeral	32	0.002	Temporary	Temporary Equipment Crossing
3	Stream B	Perennial	36	0.001	Temporary	Temporary Equipment Crossing
4	Stream B	Perennial	42	0.001	Temporary	Temporary Equipment Crossing
5	Stream L	Intermittent	31	0.001	Temporary	Temporary Equipment Crossing
6	Stream N	Perennial	76	0.058	Temporary	Open Cut Pipeline and Temporary Equipment Crossing
7	Stream U	Perennial	31	0.002	Temporary	Temporary Equipment Crossing
8	Wetland D	Emergent	N/A	0.044	Temporary	Open Cut Pipeline and Temporary Equipment Crossing
9	Stream BB	Perennial	31	0.003	Temporary	Temporary Equipment Crossing
10	Stream CC	Ephemeral	33	0.002	Temporary	Temporary Equipment Crossing
	Wetland F	Emergent	N/A	0.002	Temporary	Temporary Equipment Crossing
11	Stream KK	Perennial	85	0.023	Temporary	Open Cut Pipeline and Temporary Equipment Crossing
12	Wetland G	Emergent	N/A	0.149	Temporary	Temporary Equipment Crossing
13	Stream TT	Perennial	75	0.086	Temporary	Open Cut Pipeline and Temporary Equipment Crossing
14	Stream UU	Perennial	76	0.035	Temporary	Open Cut Pipeline and Temporary Equipment Crossing
15	Stream CCC	Perennial	66	0.076	Temporary	Temporary Equipment Crossing

Table 1. Authorized discharge of dredged and/or fill material into waters of the U.S. in association with the EQM Gathering OPCO, LLC – MOSAD004 Pipeline Project LRH-2024-00308-OHR-Arnold Creek						
Single and Complete Crossing Number	Aquatic Resource	Wetland Type/ Stream Flow Regime	Fill Length (linear feet)	Fill Area (acre)	Duration of Fill	Description of the Regulated Activity
16	Stream CCC	Perennial	75	0.095	Temporary	Open Cut Pipeline and Temporary Equipment Crossing
17	Wetland H	Emergent	N/A	0.011	Temporary	Open Cut Pipeline and Temporary Equipment Crossing
18	Wetland K	Emergent	N/A	0.287	Temporary	Open Cut Pipeline and Temporary Equipment Crossing
Total			761	0.901		

**Nationwide Permit No. 12 Verification Special Conditions for the
EQM Gathering OPCO, LLC – MOSAD004 Pipeline Project
LRH-2024-00308-OHR-Arnold Creek**

1 of 2

1. All work will be conducted in accordance with the submitted pre-construction notification (PCN) for the MOSAD004 Pipeline Project received in this office on April 26, 2024.
2. Enclosed is a copy of Nationwide Permit 12, which will be kept at the site during construction. A copy of the nationwide permit verification, special conditions, and the attached construction plans must be kept at the site during construction. The permittee will supply a copy of these documents to their project engineer responsible for construction activities.
3. Upon completion of the activity authorized by this Nationwide Permit verification, the enclosed certification must be signed and returned to this office along with as-built drawings showing the location and configuration, as well as all pertinent dimensions and elevations of the activity authorized under this Nationwide Permit verification.
4. Construction activities will be performed during low flow conditions to the maximum extent practicable. Additionally, appropriate site-specific best management practices for sediment and erosion control will be fully implemented during construction activities at the site.
5. No area for which grading has been completed will be unseeded or unmulched for longer than 14 days. All disturbed areas will be seeded and/or revegetated with native species and approved seed mixes (where practicable) after completion of construction activities for stabilization and to help preclude the establishment of non-native invasive species.
6. All water resources and their buffers, which are to be avoided on-site, must be clearly indicated on the site plans and drawings, demarcated in the field, and protected with suitable material prior to site disturbance. These materials must remain in place and be maintained throughout the construction process.
7. In the event any previously unknown historic or archaeological sites or human remains are uncovered while accomplishing the activity authorized by this nationwide permit authorization, the permittee must cease all work in waters of the U.S. immediately and contact local, state and county law enforcement offices (only contact law enforcement on findings of human remains), the Corps at 304-399-5610 and Ohio State Historic Preservation Office at 614-298-2000. The Corps will initiate the Federal, state and tribal coordination required to comply with the National Historic Preservation Act and applicable state and local laws and regulations. Federally recognized tribes are afforded a government-to-government status as sovereign nations and consultation is required under Executive Order 13175 and 36 CFR Part 800.

**Nationwide Permit No. 12 Verification Special Conditions for the
EQM Gathering OPCO, LLC – MOSAD004 Pipeline Project
LRH-2024-00308-OHR-Arnold Creek
2 of 2**

8. The project site lies within the range of the Indiana bat (*Myotis sodalis*), a federally listed endangered species, the northern long-eared bat (*Myotis septentrionalis*), a federally listed endangered species and the tricolored bat (*Perimyotis subflavus*), a proposed endangered species. Several factors have contributed to the two species decline, including habitat loss, fragmentation of habitat and the disease White Nose Syndrome. During winter, the three (3) bat species hibernate in caves and abandoned mines. Suitable summer habitat for the Indiana bats and the northern long-eared bats consists of a wide variety of forested/wooded habitats where they roost, forage, and travel and may also include some adjacent and interspersed non-forested habitats such as emergent wetlands and adjacent edges of agricultural fields, old fields and pastures. This includes forests and woodlots containing potential roosts (i.e., live trees and/or snags $\geq$ three (3) inches diameter at breast height (dbh) that have any exfoliating bark, cracks, crevices, hollows and/or cavities), as well as linear features such as fencerows, riparian forests, and other wooded corridors. These wooded areas may be dense or loose aggregates of trees with variable amounts of canopy closure. Individual trees may be considered suitable habitat when they exhibit the characteristics of a potential roost tree and are located within 1,000 feet (305 meters) of other forested/wooded habitat. The permittee will preserve wooded/forested habitats exhibiting any of the characteristics listed above wherever possible. Should suitable habitat be present that cannot be saved during construction activities, any trees $\geq$ three (3) inches dbh will only be cut between November 15 – March 31.
9. This Department of the Army Permit authorization does not authorize the “take” of a threatened or endangered species as defined under the Endangered Species Act (ESA). In the absence of separate authorization (e.g., an ESA Section 10 Permit, a Biological Opinion with “incidental take” provisions, etc.) from the United States Fish and Wildlife Service (USFWS), both lethal and non-lethal “takes” of protected species are in violation of the ESA. Information on the location of threatened and endangered species and their critical habitat can be obtained directly from the offices of the USFWS or their World Wide Web page at <http://www.fws.gov/r9endspp/endspp.html>.
10. Section 7 obligations under the Endangered Species Act (Section 7) must be reconsidered if new information reveals impacts of the project that may affect Federally-listed species or critical habitat in a manner not previously considered, the proposed project is subsequently modified to include activities which were not considered during Section 7 consultation with the United States Fish and Wildlife Service, or new species are listed or critical habitat designated that might be affected by the subject project.
11. Should new information regarding the scope and/or impacts of the project become available that was not submitted to this office during our review of the proposal, the permittee will submit written information concerning proposed modification(s) to this office for review and evaluation, as soon as practicable.

Doddridge Independent, LLC
187 Main Street
West Union, WV 26456
(304) 844-8040

Invoice

**BILL TO**

George Eidel
Doddridge County OES/Floodplain
99 Court Street, Suite 128
West Union, WV 26456-2095 USA

020-718-220

INVOICE #	DATE	TOTAL DUE	DUE DATE	TERMS	ENCLOSED
6357	05/30/2024	\$186.55	06/29/2024	Net 30	

DATE	ACCOUNT SUMMARY	AMOUNT
05/06/2024	Balance Forward	91.00
	Other payments and credits after 05/06/2024 through 05/29/2024	-136.50
05/30/2024	Other invoices from this date	0.00
	New charges (details below)	232.05
	Total Amount Due	186.55

DESCRIPTION	QTY	RATE	AMOUNT
Legal Ad Class 2	1	232.05	232.05

Class 2 Legal Ad - Please take notice that on the (8th) of (May), 2024, (EQM Gathering) filed an application for a Floodplain Permit (#24-654) to develop land located at or about {Punkin Center Road to Central Station Road at Sam Cavins Road}; Coordinates: 6 Crossings in the floodplain, see attached sheet. The Application is on file with the Floodplain Manager of the County and may be inspected or copied during regular business hours in accordance with WV Code Chapter 29B Freedom of Information, Article 1 Public Records and county policy and procedures. Any interested persons who desire to comment shall present the same in writing by (June 10, 2024) {20 calendar days after the announcement at the regularly scheduled Doddridge County Commission Meeting) delivered to the Floodplain Manager of the County at 101 Church Street Suite #102, West Union, WV 26456. This project is for This project is for a new pipeline C2 5/17 - 5/24

PAID
JUN 18 2024
BY: 7679

Thank you for your business...

SUBTOTAL	232.05
TAX	0.00
TOTAL	232.05
TOTAL OF NEW CHARGES	232.05
BALANCE DUE	\$186.55

SENDER: COMPLETE THIS SECTION

- Complete items 1, 2, and 3.
- Print your name and address on the reverse so that we can return the card to you.
- Attach this card to the back of the mailpiece, or on the front if space permits.

Donald R. Perine
1409 Arnolds Creek Road
West Union, WV 26456

24-654



9590 9402 7059 1225 4212 91

2. Article Number (Transfer from service label)

COMPLETE THIS SECTION ON DELIVERY

A. Signature

X

- ☐ Agent
☐ Addressee

B. Received by (Printed Name)

C. Date of Delivery

D. Is delivery address different from item 1? ☐ Yes
If YES, enter delivery address below: ☐ No

3. Service Type

- | | |
|--|---|
| ☐ Adult Signature | ☐ Priority Mail Express® |
| ☐ Adult Signature Restricted Delivery | ☐ Registered Mail™ |
| ☐ Certified Mail® | ☐ Registered Mail Restricted Delivery |
| ☐ Certified Mail Restricted Delivery | ☐ Signature Confirmation™ |
| ☐ Collect on Delivery | ☐ Signature Confirmation Restricted Delivery |
| ☐ Collect on Delivery Restricted Delivery | |
| ☐ Insured Mail | |
| ☐ Insured Mail Restricted Delivery (over \$500) | |

Doddridge County Office of
Emergency Management/Floodplain
99 Court Street, Suite 128
West Union, WV 26456

CERTIFIED MAIL®



CHARLESTON WV 250

10 MAY 2024 PM 2 L

7022 1670 0003 1400 9042



quadiant

\$008.69⁰

05/10/2024 ZIP 26456
042L14835518

US POSTAGE

Donald R. Perine
1409 Arnolds Creek Road
West Union, WV 26456

S/14
5170

NIXIE

250 DE 1

0006/13/24

RETURN TO SENDER
UNCLAIMED
UNABLE TO FORWARD


.. 9400921771164300

UNC

26456-561209

BC: 26456201599

*1171-06378-10-43

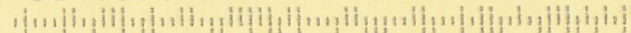

SENDER: COMPLETE THIS SECTION

- Complete items 1, 2, and 3.
- Print your name and address on the reverse so that we can return the card to you.
- Attach this card to the back of the mailpiece, or on the front if space permits.

1. Article Addressed to:

Lorie M. Doll
P.O. Box 10211, SV-24
Van Nuys, CA 91410



9590 9402 7059 1225 4213 14

2. Article Number (Transfer from service label)

COMPLETE THIS SECTION ON DELIVERY

A. Signature

X

☐ Agent
☐ Addressee

B. Received by (Printed Name)

C. Date of Delivery

D. Is delivery address different from item 1? ☐ Yes
If YES, enter delivery address below: ☐ No

3. Service Type

- | | |
|--|---|
| ☐ Adult Signature | ☐ Priority Mail Express® |
| ☐ Adult Signature Restricted Delivery | ☐ Registered Mail™ |
| ☐ Certified Mail® | ☐ Registered Mail Restricted Delivery |
| ☐ Certified Mail Restricted Delivery | ☐ Signature Confirmation™ |
| ☐ Collect on Delivery | ☐ Signature Confirmation Restricted Delivery |
| ☐ Collect on Delivery Restricted Delivery | |
| ☐ Insured Mail | |
| ☐ Insured Mail Restricted Delivery (over \$500) | |

Doddridge County Office of
Emergency Management/Floodplain
99 Court Street, Suite 128
West Union, WV 26456

CERTIFIED MAIL®



CHARLESTON WV 250

10 MAY 2024 PM 1 L

7022 1670 0003 1400 9127



quadiant

\$008.69⁰

05/10/2024 ZIP 26456
042L14835518

US POSTAGE

Lorie M. Doll
P.O. Box 10211, SV-24
Van Nuys, CA 91410

NIXIE

911 FE 1


0005/19/24

RETURN TO SENDER
NOT DELIVERABLE AS ADDRESSED
UNABLE TO FORWARD

91410-0214TR
26456>2015

BC: 26456201599

*0671-02794-10-43

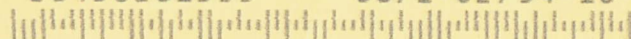

SENDER: COMPLETE THIS SECTION

- Complete items 1, 2, and 3.
- Print your name and address on the reverse so that we can return the card to you.
- Attach this card to the back of the mailpiece, or on the front if space permits.

1. Article Addressed to:

Paige & Nathan Wright
c/o Eric & Deanna Nicholson
2100 Indian Fork Road
New Milton, WV 26411



9590 9402 7059 1225 4213 21

2. Article Number (Transfer from service label)

COMPLETE THIS SECTION ON DELIVERY

A. Signature

X

☐ Agent

☐ Addressee

B. Received by (Printed Name)

C. Date of Delivery

5/20/24

D. Is delivery address different from item 1? ☐ Yes
If YES, enter delivery address below: ☐ No

3. Service Type

- ☐ Adult Signature
- ☐ Adult Signature Restricted Delivery
- ☐ Certified Mail®
- ☐ Certified Mail Restricted Delivery
- ☐ Collect on Delivery
- ☐ Collect on Delivery Restricted Delivery
- ☐ Insured Mail
- ☐ Insured Mail Restricted Delivery (over \$500)

- ☐ Priority Mail Express®
- ☐ Registered Mail™
- ☐ Registered Mail Restricted Delivery
- ☐ Signature Confirmation™
- ☐ Signature Confirmation Restricted Delivery

USPS TRACKING #



First-Class Mail
Postage & Fees Paid
USPS
Permit No. G-10


9590 9402 7059 1225 4213 21

**United States
Postal Service**

• Sender: Please print your name, address, and ZIP+4® in this box •

Doddridge County Office of
Emergency Management/Floodplain
99 Court Street, Suite 128
West Union, WV 26456

24-654

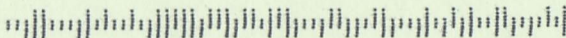

SENDER: COMPLETE THIS SECTION

- Complete items 1, 2, and 3.
- Print your name and address on the reverse so that we can return the card to you.
- Attach this card to the back of the mailpiece, or on the front if space permits.

1. Article Addressed to:

Michael J. & Jennifer L. Mignanelli
123 Scott Ridge Road
Harmony PA 16037



9590 9402 7059 1225 4213 07

2. Article Number (Transfer from service label)

COMPLETE THIS SECTION ON DELIVERY

A. Signature

X

☐ Agent

☐ Addressee

B. Received by (Printed Name)

C. Date of Delivery

D. Is delivery address different from item 1? ☐ Yes
If YES, enter delivery address below: ☐ No

3. Service Type

☐ Adult Signature
☐ Adult Signature Restricted Delivery

☐ Certified Mail®
☐ Certified Mail Restricted Delivery

☐ Collect on Delivery
☐ Collect on Delivery Restricted Delivery

☐ Insured Mail
☐ Insured Mail Restricted Delivery
(over \$500)

☐ Priority Mail Express®

☐ Registered Mail™


☐ Registered Mail Restricted
Delivery

☐ Signature Confirmation™


☐ Signature Confirmation
Restricted Delivery

USPS TRACKING #

PITTSBURGH, PA 150

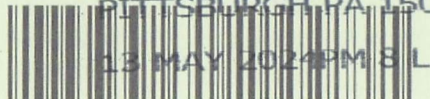

13 MAY 2024 PM 8 L

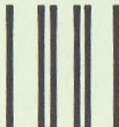

First-Class Mail
Postage & Fees Paid
USPS
Permit No. G-10


9590 9402 7059 1225 4213 07

**United States
Postal Service**

• Sender: Please print your name, address, and ZIP+4® in this box•

Doddridge County Office of
Emergency Management/Floodplain
99 Court Street, Suite 128
West Union, WV 26456

24-654

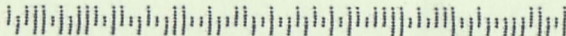

SENDER: COMPLETE THIS SECTION

- Complete items 1, 2, and 3.
- Print your name and address on the reverse so that we can return the card to you.
- Attach this card to the back of the mailpiece, or on the front if space permits.

1. Article Addressed to:

ky A. America & Albert R. Richards
2055 Central Station Road
West Union, WV 26456



9590 9402 7059 1225 4212 77

2. Article Number (Transfer from service label)

COMPLETE THIS SECTION ON DELIVERY

A. Signature

X

☐ Agent☐ Addressee

B. Received by (Printed Name)

C. Date of Delivery

D. Is delivery address different from item 1?

☐ Yes

If YES, enter delivery address below:

☐ No

3. Service Type

- ☐ Adult Signature
- ☐ Adult Signature Restricted Delivery
- ☐ Certified Mail®
- ☐ Certified Mail Restricted Delivery
- ☐ Collect on Delivery
- ☐ Collect on Delivery Restricted Delivery
- ☐ Insured Mail
- ☐ Insured Mail Restricted Delivery (over \$500)

☐ Priority Mail Express®☐ Registered Mail™☐ Registered Mail Restricted Delivery☐ Signature Confirmation™☐ Signature Confirmation Restricted Delivery

USPS TRACKING #



First-Class Mail
Postage & Fees Paid
USPS
Permit No. G-10

9590 9402 7059 1225 4212 77


**United States
Postal Service**

• Sender: Please print your name, address, and ZIP+4® in this box •

Doddridge County Office of
Emergency Management/Floodplain
99 Court Street, Suite 128
West Union, WV 26456

24-654

56-201599

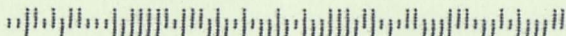

SENDER: COMPLETE THIS SECTION

- Complete items 1, 2, and 3.
- Print your name and address on the reverse so that we can return the card to you.
- Attach this card to the back of the mailpiece, or on the front if space permits.

1. Article Addressed to:

Allen & Vickie Cutright
259 Pichette Drive
West Union, WV 26456



9590 9402 7059 1225 4212 60

2. Article Number (Transfer from service label)

COMPLETE THIS SECTION ON DELIVERY

A. Signature



☐ Agent

☒ Addressee

B. Received by (Printed Name)

C. Date of Delivery

D. Is delivery address different from item 1? ☐ Yes
If YES, enter delivery address below: ☐ No

3. Service Type

- ☐ Adult Signature
- ☐ Adult Signature Restricted Delivery
- ☐ Certified Mail®
- ☐ Certified Mail Restricted Delivery
- ☐ Collect on Delivery
- ☐ Collect on Delivery Restricted Delivery
- ☐ Insured Mail
- ☐ Insured Mail Restricted Delivery (over \$500)

- ☐ Priority Mail Express®
- ☐ Registered Mail™
- ☐ Registered Mail Restricted Delivery
- ☐ Signature Confirmation™
- ☐ Signature Confirmation Restricted Delivery

USPS TRACKING #



9590 9402 7059 1225 4212 60



First-Class Mail
Postage & Fees Paid
USPS
Permit No. G-10

**United States
Postal Service**

• Sender: Please print your name, address, and ZIP+4® in this box•

Doddridge County Office of
Emergency Management/Floodplain
99 Court Street, Suite 128
West Union, WV 26456

24-654

SENDER: COMPLETE THIS SECTION

- Complete items 1, 2, and 3.
- Print your name and address on the reverse so that we can return the card to you.
- Attach this card to the back of the mailpiece, or on the front if space permits.

Jonathan L. & Amanda D. Leggett
128 Caratelli Drive
West Union, WV 26456



9590 9402 7059 1225 4212 53

2. Article Number (Transfer from service label)

COMPLETE THIS SECTION ON DELIVERY

A. Signature

X

☐ Agent

☐ Addressee

B. Received by (Printed Name)

C. Date of Delivery

D. Is delivery address different from item 1? ☐ Yes
If YES, enter delivery address below: ☐ No

3. Service Type

- ☐ Adult Signature
- ☐ Adult Signature Restricted Delivery
- ☐ Certified Mail®
- ☐ Certified Mail Restricted Delivery
- ☐ Collect on Delivery
- ☐ Collect on Delivery Restricted Delivery
- ☐ Insured Mail
- ☐ Insured Mail Restricted Delivery (over \$500)

- ☐ Priority Mail Express®
- ☐ Registered Mail™
- ☐ Registered Mail Restricted Delivery
- ☐ Signature Confirmation™
- ☐ Signature Confirmation Restricted Delivery

USPS TRACKING #



9590 9402 7059 1225 4212 53




First-Class Mail
Postage & Fees Paid
USPS
Permit No. G-10

**United States
Postal Service**

• Sender: Please print your name, address, and ZIP+4® in this box •

Doddridge County Office of
Emergency Management/Floodplain
99 Court Street, Suite 128
West Union, WV 26456

24-654

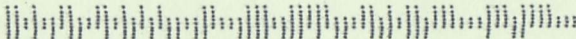

SENDER: COMPLETE THIS SECTION

- Complete items 1, 2, and 3.
- Print your name and address on the reverse so that we can return the card to you.
- Attach this card to the back of the mailpiece, or on the front if space permits.

1. Article Addressed to:

Mary L. Nesler
856 Arnolds Creek Road
West Union, WV 26456



9590 9402 7059 1225 4214 13

2. Article Number (Transfer from service label)

COMPLETE THIS SECTION ON DELIVERY

A. Signature

X

☐ Agent☒ Addressee

B. Received by (Printed Name)

C. Date of Delivery

5/14

D. Is delivery address different from item 1?

☒ Yes

If YES, enter delivery address below:

☐ No

3. Service Type

- ☐ Adult Signature
- ☐ Adult Signature Restricted Delivery
- ☐ Certified Mail®
- ☐ Certified Mail Restricted Delivery
- ☐ Collect on Delivery
- ☐ Collect on Delivery Restricted Delivery
- ☐ Insured Mail
- ☐ Insured Mail Restricted Delivery (over \$500)

- ☐ Priority Mail Express®
- ☐ Registered Mail™
- ☐ Registered Mail Restricted Delivery
- ☐ Signature Confirmation™
- ☐ Signature Confirmation Restricted Delivery

USPS TRACKING #



First-Class Mail
Postage & Fees Paid
USPS
Permit No. G-10

9590 9402 7059 1225 4214 13


**United States
Postal Service**

• Sender: Please print your name, address, and ZIP+4® in this box •

Doddridge County Office of
Emergency Management/Floodplain
99 Court Street, Suite 128
West Union, WV 26456

24-654

5-201599

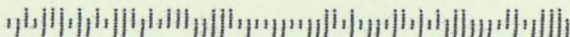

SENDER: COMPLETE THIS SECTION

- Complete items 1, 2, and 3.
- Print your name and address on the reverse so that we can return the card to you.
- Attach this card to the back of the mailpiece, or on the front if space permits.

1. Article Addressed to:

Dennis L. & Sonya G. Hayes
164 Punkin Center Road
West Union, WV 26456



9590 9402 7059 1225 4213 90

2. Article Number (Transfer from service label)

COMPLETE THIS SECTION ON DELIVERY

A. Signature

X

☐ Agent☐ Addressee

B. Received by (Printed Name)

S Hayes

C. Date of Delivery

D. Is delivery address different from item 1?

☐ Yes

If YES, enter delivery address below:

☐ No

3. Service Type

- ☐ Adult Signature
- ☐ Adult Signature Restricted Delivery
- ☐ Certified Mail®
- ☐ Certified Mail Restricted Delivery
- ☐ Collect on Delivery
- ☐ Collect on Delivery Restricted Delivery
- ☐ Insured Mail
- ☐ Insured Mail Restricted Delivery (over \$500)

☐ Priority Mail Express®☐ Registered Mail™☐ Registered Mail Restricted Delivery☐ Signature Confirmation™☐ Signature Confirmation Restricted Delivery

USPS TRACKING#



CHARLESTON WV 250

13 MAY 2024 PM 1 L

First-Class Mail
Postage & Fees Paid
USPS
Permit No. G-10

9590 9402 7059 1225 4213 90


**United States
Postal Service**

• Sender: Please print your name, address, and ZIP+4® in this box•

Doddridge County Office of
Emergency Management/Floodplain
99 Court Street, Suite 128
West Union, WV 26456

24-654

456-201533

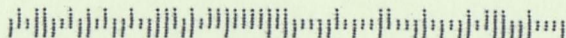

SENDER: COMPLETE THIS SECTION

- Complete items 1, 2, and 3.
- Print your name and address on the reverse so that we can return the card to you.
- Attach this card to the back of the mailpiece, or on the front if space permits.

1. Article Addressed to:

Gilbert W. Neely, ET UX
761 Central Station Road
West Union, WV 26456



9590 9402 7059 1225 4214 37

2. Article Number (Transfer from service label)

COMPLETE THIS SECTION ON DELIVERY

A. Signature

X

☐ Agent☐ Addressee

B. Received by (Printed Name)

C. Date of Delivery

3/14

D. Is delivery address different from item 1?

☐ Yes

If YES, enter delivery address below:

☐ No

3. Service Type

- ☐ Adult Signature
- ☐ Adult Signature Restricted Delivery
- ☐ Certified Mail®
- ☐ Certified Mail Restricted Delivery
- ☐ Collect on Delivery
- ☐ Collect on Delivery Restricted Delivery
- ☐ Insured Mail
- ☐ Insured Mail Restricted Delivery (over \$500)

☐ Priority Mail Express®☐ Registered Mail™☐ Registered Mail Restricted Delivery☐ Signature Confirmation™☐ Signature Confirmation Restricted Delivery

USPS TRACKING #

CHARLESTON WV 250



14 MAY 2024 PM 2 L



First-Class Mail
Postage & Fees Paid
USPS
Permit No. G-10

9590 9402 7059 1225 4214 37


**United States
Postal Service**

• Sender: Please print your name, address, and ZIP+4® in this box•

Doddridge County Office of
Emergency Management/Floodplain
99 Court Street, Suite 128
West Union, WV 26456

24-654

6-201599

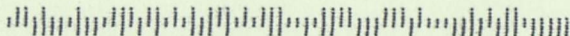

SENDER: COMPLETE THIS SECTION

- Complete items 1, 2, and 3.
- Print your name and address on the reverse so that we can return the card to you.
- Attach this card to the back of the mailpiece, or on the front if space permits.

1. Article Addressed to:

Mark B. Smith
P.O. Box 213
Smithburg, WV 26436



9590 9402 7059 1225 4214 06

2. Article Number (Transfer from service label)

COMPLETE THIS SECTION ON DELIVERY

A. Signature

X.

Theresa A. Swathwood

☒ Agent

☐ Addressee

B. Received by (Printed Name)

Theresa A. Swathwood

C. Date of Delivery

5/15/24

D. Is delivery address different from item 1? ☐ Yes

If YES, enter delivery address below:

☒ No

3. Service Type

- ☐ Adult Signature
- ☐ Adult Signature Restricted Delivery
- ☐ Certified Mail®
- ☐ Certified Mail Restricted Delivery
- ☐ Collect on Delivery
- ☐ Collect on Delivery Restricted Delivery
- ☐ Insured Mail
- ☐ Insured Mail Restricted Delivery (over \$500)

☐ Priority Mail Express®


☐ Registered Mail™

☐ Registered Mail Restricted Delivery

☐ Signature Confirmation™

☐ Signature Confirmation Restricted Delivery

USPS TRACKING #

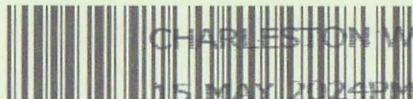

CHARLESTON WV 250

15 MAY 2024 PM 3 L

9590 9402 7059 1225 4214 06

First-Class Mail
Postage & Fees Paid
USPS
Permit No. G-10


**United States
Postal Service**

• Sender: Please print your name, address, and ZIP+4® in this box •

Doddridge County Office of
Emergency Management/Floodplain
99 Court Street, Suite 128
West Union, WV 26456

24-654

6-201599

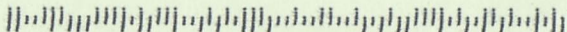

SENDER: COMPLETE THIS SECTION

- Complete items 1, 2, and 3.
- Print your name and address on the reverse so that we can return the card to you.
- Attach this card to the back of the mailpiece, or on the front if space permits.

1. Article Addressed to:

Angela K. Greathouse
3017 Arnolds Creek Road
West Union, WV 26456



9590 9402 7059 1225 4214 44

2. Article Number (Transfer from service label)

COMPLETE THIS SECTION ON DELIVERY

A. Signature

X

☐ Agent

☐ Addressee

B. Received by (Printed Name)

C. Date of Delivery

D. Is delivery address different from item 1? ☐ Yes

If YES, enter delivery address below: ☐ No

3. Service Type

- ☐ Adult Signature
- ☐ Adult Signature Restricted Delivery
- ☐ Certified Mail®
- ☐ Certified Mail Restricted Delivery
- ☐ Collect on Delivery
- ☐ Collect on Delivery Restricted Delivery
- ☐ Insured Mail
- ☐ Insured Mail Restricted Delivery (over \$500)

- ☐ Priority Mail Express®
- ☐ Registered Mail™
- ☐ Registered Mail Restricted Delivery
- ☐ Signature Confirmation™
- ☐ Signature Confirmation Restricted Delivery

USPS TRACKING #



First-Class Mail
Postage & Fees Paid
USPS
Permit No. G-10


9590 9402 7059 1225 4214 44

**United States
Postal Service**

• Sender: Please print your name, address, and ZIP+4® in this box •

Doddridge County Office of
Emergency Management/Floodplain
99 Court Street, Suite 128
West Union, WV 26456

24-654

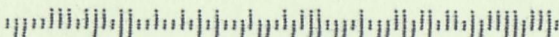

SENDER: COMPLETE THIS SECTION

- Complete items 1, 2, and 3.
- Print your name and address on the reverse so that we can return the card to you.
- Attach this card to the back of the mailpiece, or on the front if space permits.

1. Article Addressed to:

E. Myer, Pamela S. Brown & Yvonne M. Plaughter
690 Central Station Road
West Union, WV 26456



9590 9402 7059 1225 4214 20

2. Article Number (Transfer from service label)

COMPLETE THIS SECTION ON DELIVERY

A. Signature

X

☐ Agent

☐ Addressee

B. Received by (Printed Name)

C. Date of Delivery

D. Is delivery address different from item 1? ☐ Yes
If YES, enter delivery address below: ☐ No

3. Service Type

- ☐ Adult Signature
- ☐ Adult Signature Restricted Delivery
- ☐ Certified Mail®
- ☐ Certified Mail Restricted Delivery
- ☐ Collect on Delivery
- ☐ Collect on Delivery Restricted Delivery
- ☐ Insured Mail
- ☐ Insured Mail Restricted Delivery (over \$500)

- ☐ Priority Mail Express®
- ☐ Registered Mail™
- ☐ Registered Mail Restricted Delivery
- ☐ Signature Confirmation™
- ☐ Signature Confirmation Restricted Delivery

USPS TRACKING #



First-Class Mail
Postage & Fees Paid
USPS
Permit No. G-10

9590 9402 7059 1225 4214 20

**United States
Postal Service**

• Sender: Please print your name, address, and ZIP+4® in this box •

Doddridge County Office of
Emergency Management/Floodplain
99 Court Street, Suite 128
West Union, WV 26456

24-654

SENDER: COMPLETE THIS SECTION

- Complete items 1, 2, and 3.
- Print your name and address on the reverse so that we can return the card to you.
- Attach this card to the back of the mailpiece, or on the front if space permits.

1. Article Addressed to:

Howard Eakles
1791 Central Station Road
West Union, WV 26456



9590 9402 7059 1225 4212 84

2. Article Number (Transfer from service label)

COMPLETE THIS SECTION ON DELIVERY

A. Signature

X

Betty Eakle

☐ Agent

☐ Addressee

B. Received by (Printed Name)

C. Date of Delivery

D. Is delivery address different from item 1? ☐ Yes
If YES, enter delivery address below: ☐ No

3. Service Type

- ☐ Adult Signature
- ☐ Adult Signature Restricted Delivery
- ☐ Certified Mail®
- ☐ Certified Mail Restricted Delivery
- ☐ Collect on Delivery
- ☐ Collect on Delivery Restricted Delivery
- ☐ Insured Mail
- ☐ Insured Mail Restricted Delivery (over \$500)

- ☐ Priority Mail Express®
- ☐ Registered Mail™
- ☐ Registered Mail Restricted Delivery
- ☐ Signature Confirmation™
- ☐ Signature Confirmation Restricted Delivery

USPS TRACKING #



First-Class Mail
Postage & Fees Paid
USPS
Permit No. G-10

9590 9402 7059 1225 4212 84


**United States
Postal Service**

• Sender: Please print your name, address, and ZIP+4® in this box •

Doddridge County Office of
Emergency Management/Floodplain
99 Court Street, Suite 128
West Union, WV 26456

24-654

6-201599

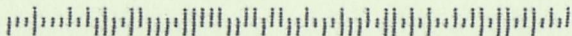

U.S. Postal Service™
CERTIFIED MAIL® RECEIPT

Domestic Mail Only

For delivery information, visit our website at www.usps.com®.

OFFICIAL USE

Certified Mail Fee

4.40

\$

Extra Services and Fees (check box, add fee as appropriate)

☒ Return Receipt (hardcopy)

3.65

☐ Return Receipt (electronic)

\$

☐ Certified Mail Restricted Delivery

\$

☐ Adult Signature Required

\$

☐ Adult Signature Restricted Delivery

\$

Postage

.64

\$

Total Postage and Fees

8.69

\$

Sent to

Donald R. Perine

Street and Apt. No. or PO Box No.

1409 Arnolds Creek Rd.

City, State, ZIP+4®

West Union, WV 26056 24-654

PS Form 3800, April 2015 PSN 7530-02-000-9047

See Reverse for Instructions



Postmark
Here

7022 1670 0003 1400 9042

U.S. Postal Service™
CERTIFIED MAIL® RECEIPT
Domestic Mail Only

For delivery information, visit our website at www.usps.com®.

OFFICIAL USE

Certified Mail Fee **4.40**
\$

Extra Services & Fees (check box, add fee as appropriate)

- ☒ Return Receipt (hardcopy) \$ **3.65**
☐ Return Receipt (electronic) \$ _____
☐ Certified Mail Restricted Delivery \$ _____
☐ Adult Signature Required \$ _____
☐ Adult Signature Restricted Delivery \$ _____

Postage **.64**
\$


Total Postage and Fees
\$ **8.69**

Sent To **Loriz m. Doll**

Street and Apt. No., or PO Box No.
P.O. Box 10211, SV-24

City, State, ZIP+4®
Van Nuys, CA 91410

#24-654

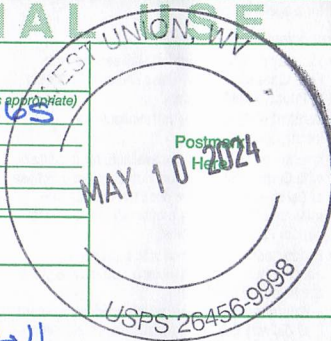

7022 1670 0003 1400 9127

U.S. Postal Service™
CERTIFIED MAIL® RECEIPT
Domestic Mail Only

For delivery information, visit our website at www.usps.com®.

OFFICIAL USE

Certified Mail Fee

4.40

\$

Extra Services & Fees (check box, add fee as appropriate)

☒ Return Receipt (hardcopy)

\$

3.65

☐ Return Receipt (electronic)

\$

☐ Certified Mail Restricted Delivery

\$

☐ Adult Signature Required

\$

☐ Adult Signature Restricted Delivery

\$

Postage

.64

\$

Total Postage and Fees

8.69

\$

Sent To


Paige, Nathan Wright & Emma
Richolson

Street and Apt. No., or PO Box No.

2100 Indian Fork Road

City, State, ZIP+4®

New Milton, WV 26411

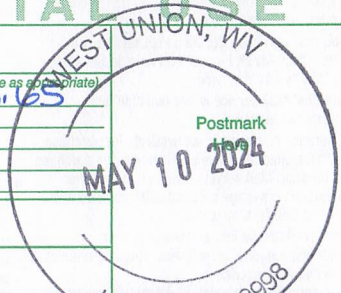

7022 1670 0003 1400 9172

7022 1670 0003 1400 9035

U.S. Postal Service™ CERTIFIED MAIL® RECEIPT

Domestic Mail Only

For delivery information, visit our website at www.usps.com®.

OFFICIAL USE

Certified Mail Fee **4.40**

\$

Extra Services & Fees (check box, add fee as appropriate)

☒ Return Receipt (hardcopy) \$ **3.65**

☐ Return Receipt (electronic) \$

☐ Certified Mail Restricted Delivery \$

☐ Adult Signature Required \$

☐ Adult Signature Restricted Delivery \$

Postage **.64**

\$

Total Postage and Fees

\$

Sent To

Michael J. Jennifer L. Mignanelli


Street and Apt. No., or PO Box No.

123 Scott Ridge Rd.

City, State, ZIP+4®

Harmony, PA 16037

24-654

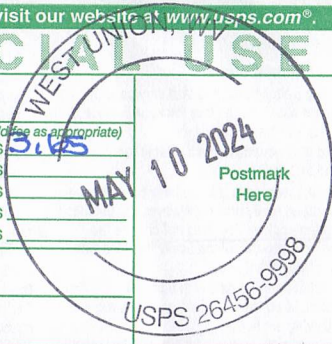

U.S. Postal Service™
CERTIFIED MAIL® RECEIPT

Domestic Mail Only

For delivery information, visit our website at www.usps.com®.

OFFICIAL USE

Certified Mail Fee

\$ 4.40

Extra Services & Fees (check box, add fee as appropriate)

- ☒ Return Receipt (hardcopy) \$ 5.65
☐ Return Receipt (electronic) \$
☐ Certified Mail Restricted Delivery \$
☐ Adult Signature Required \$
☐ Adult Signature Restricted Delivery \$

Postage

\$.64

Total Postage and Fees

\$ 8.69

Sent To

Ricky A. America; Albert R. Richards


Street and Apt. No., or PO Box No.

2055 Central Station Rd.

City, State, ZIP+4®

West Union, WV 26456

24-654

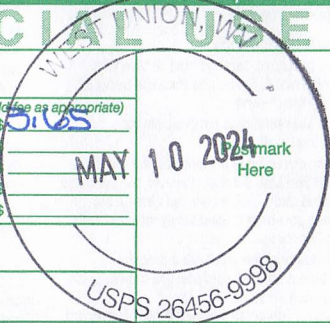

7022 1670 0003 1400 9073

U.S. Postal Service™ CERTIFIED MAIL® RECEIPT

Domestic Mail Only

For delivery information, visit our website at www.usps.com®.

OFFICIAL USE

Certified Mail Fee

\$ 4.40

Extra Services & Fees (check box, add fee as appropriate)

- ☒ Return Receipt (hardcopy) \$ 3.65
☐ Return Receipt (electronic) \$ _____
☐ Certified Mail Restricted Delivery \$ _____
☐ Adult Signature Required \$ _____
☐ Adult Signature Restricted Delivery \$ _____

Postage

\$.64

Total Postage and Fees

\$ 8.64

Sent To

Allen & Vickie Cutright

Street and Apt. No., or PO Box No.

259 Pichette Dr.

City, State, ZIP+4®

West Union, WV 26456

Postmark
Here

MAY 10 2024
USPS 26456-9998

24-654

U.S. Postal Service™
CERTIFIED MAIL® RECEIPT
Domestic Mail Only

For delivery information, visit our website at www.usps.com®.

OFFICIAL USE

Certified Mail Fee

\$

4.40

Extra Services & Fees (check box, add fee as appropriate)

☒ Return Receipt (hardcopy)

\$

5.65

☐ Return Receipt (electronic)

\$

☐ Certified Mail Restricted Delivery

\$

☐ Adult Signature Required

\$

☐ Adult Signature Restricted Delivery

\$

Postage

\$

.64

Total Postage and Fees

\$

8.64

Sent To

Jonathan L. & Amanda D. Leggett

Street and Apt. No., or PO Box No.

128 Caratelli Dr.

City, State, ZIP+4®

West Union, WV 26456

24-654

PS Form 3800, April 2015 PSN 7530-02-000-9047

See Reverse for Instructions

WEST UNION, WV

Postmark
Here

MAY 10 2024

7022 1670 0003 1400 9134

U.S. Postal Service™
CERTIFIED MAIL® RECEIPT
Domestic Mail Only

For delivery information, visit our website at www.usps.com®.

OFFICIAL USE

Certified Mail Fee

\$

4.40

Extra Services & Fees (check box, add fee as appropriate)

☒ Return Receipt (hardcopy)

\$

3.65

☐ Return Receipt (electronic)

\$

☐ Certified Mail Restricted Delivery

\$

☐ Adult Signature Required

\$

☐ Adult Signature Restricted Delivery

\$

Postage

\$

.64

Total Postage and Fees

\$

8.69

Sent To

Mary L. Nester

Street and Apt. No., or PO Box No.

856 Arnolds Creek Rd.

City, State, ZIP+4®

West Union, WV 26056

24-654

MAY 10 2024
Postmark
Here

USPS 26456-9998

DC
Floodplain

U.S. Postal Service™
CERTIFIED MAIL® RECEIPT

Domestic Mail Only

For delivery information, visit our website at www.usps.com®.

OFFICIAL USE

Certified Mail Fee \$ 4.40

Extra Services & Fees (check box, add fee as appropriate)

- ☒ Return Receipt (hardcopy) \$ 3.65
☐ Return Receipt (electronic) \$ _____
☐ Certified Mail Restricted Delivery \$ _____
☐ Adult Signature Required \$ _____
☐ Adult Signature Restricted Delivery \$ _____


Postage \$.64

Total Postage and Fees \$ 8.69

Sent To Dennis L. & Sonya G. Hayes

Street and Apt. No., or PO Box No. 164 Puckin Center Rd.

City, State, ZIP+4® West Union, WV 26456 24-654

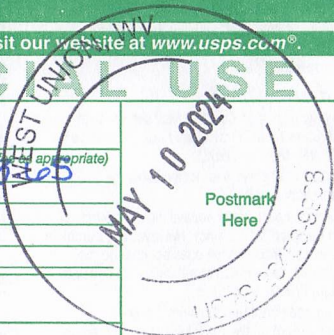

7022 1670 0003 1400 9158

7022 1670 0003 1400 9103

U.S. Postal Service™ CERTIFIED MAIL® RECEIPT

Domestic Mail Only

For delivery information, visit our website at www.usps.com®.

OFFICIAL USE

Certified Mail Fee

4.40

\$

Extra Services & Fees (check box, add fee as appropriate)

☒ Return Receipt (hardcopy)

\$

☐ Return Receipt (electronic)

\$

☐ Certified Mail Restricted Delivery

\$

☐ Adult Signature Required

\$

☐ Adult Signature Restricted Delivery

\$

Postage

.64

\$

Total Postage and Fees

8.69

\$

Sent To

Gilbert W. Neely, Jr. 487 S. 26th St. #26456-9998

Street and Apt. No., or PO Box No.

7161 Central Station Rd.


City, State, ZIP+4®

West Union, WV 26456

24-654

PS Form 3800, April 2015 PSN 7530-02-000-9047

See Reverse for Instructions

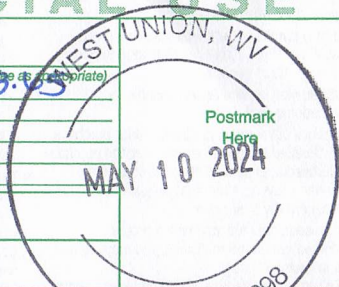

U.S. Postal Service™
CERTIFIED MAIL® RECEIPT

Domestic Mail Only

For delivery information, visit our website at www.usps.com®.

OFFICIAL USE

Certified Mail Fee

\$ 4.40

Extra Services & Fees (check box, add fee as appropriate)

☒ Return Receipt (hardcopy)

\$ 3.65

☐ Return Receipt (electronic)

\$

☐ Certified Mail Restricted Delivery

\$

☐ Adult Signature Required

\$

☐ Adult Signature Restricted Delivery

\$

Postage

\$ 1.64

Total Postage and Fees

\$ 8.69


Sent To

Street and Apt. No., or PO Box No.

City, State, ZIP+4®

PS Form 3800, April 2015 PSN 7530-02-000-9047

See Reverse for Instructions

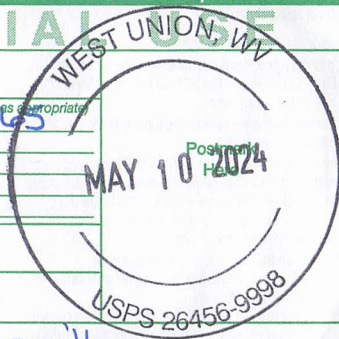

7022 1670 0003 1400 9141

Mark B. Smith

P.O. Box 213

Smithburg, WV 26436 24-654

U.S. Postal Service™
CERTIFIED MAIL® RECEIPT

Domestic Mail Only

For delivery information, visit our website at www.usps.com®.

OFFICIAL USE

Certified Mail Fee \$ 4.40

Extra Services & Fees (check box, add fee as appropriate)

- ☒ Return Receipt (hardcopy) \$ 3.65
☐ Return Receipt (electronic) \$ _____
☐ Certified Mail Restricted Delivery \$ _____
☐ Adult Signature Required \$ _____
☐ Adult Signature Restricted Delivery \$ _____

Postage \$.64

Total Postage and Fees \$ 8.69

Sent To Angela K. Greathouse

Street and Apt. No., or PO Box No. 3017 Arnolds Creek Rd.

City, State, ZIP+4® West Union, WV 26456

24-654

MAY 10 2024
Postmark Here

USPS 26456-9998

U.S. Postal Service™
CERTIFIED MAIL® RECEIPT

Domestic Mail Only

For delivery information, visit our website at www.usps.com

OFFICIAL USE

Certified Mail Fee

\$ 4.40

Extra Services & Fees (check box, add fee as appropriate)

- ☒ Return Receipt (hardcopy) \$ 3.65
☐ Return Receipt (electronic) \$ _____
☐ Certified Mail Restricted Delivery \$ _____
☐ Adult Signature Required \$ _____
☐ Adult Signature Restricted Delivery \$ _____

Postage

\$.64

Total Postage and Fees

\$ 8.64

Sent To

Street and Apt. No., or PO Box No.

City, State, ZIP+4®

PS Form 3800, April 2015 PSN 7530-02-000-9047

See Reverse for Instructions

MAY 10 2024

Postmark
Here

USPS 26456-9998

Kenneth E. Myer, Pamela S. Brown, & Valerie Haugter

690 Central Station Rd.

West Union, WV 26056

24-654

U.S. Postal Service™
CERTIFIED MAIL® RECEIPT

Domestic Mail Only

For delivery information, visit our website at www.usps.com®.

OFFICIAL USE

Certified Mail Fee \$ 4.40

Extra Services & Fees (check box, add fee as appropriate)

- ☒ Return Receipt (hardcopy) \$ 3.65
☐ Return Receipt (electronic) \$ _____
☐ Certified Mail Restricted Delivery \$ _____
☐ Adult Signature Required \$ _____
☐ Adult Signature Restricted Delivery \$ _____


Postage \$.64

Total Postage and Fees \$ 8.69

Sent To Howard Eakles

Street and Apt. No., or PO Box No. 1791 Central Station Rd.

City, State, ZIP+4® West Union, WV 26456 24-654

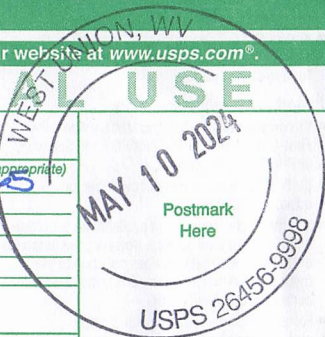

7022 1670 0003 1400 9059